| SHEET | DOCUMENT TITLE | SHEET | DOCUMENT TITLE | SHEET | DOCUMENT TITLE | SHEET | DOCUMENT TITLE |
|---|---|---|---|---|---|---|---|
| | | | **MASTER SITE PLAN - KEY PLAN** | | | | |
| | **GENERAL & SITE** | A500 | MASTER SITE PLAN - KEY PLAN | | | | |
| A0 | COVER | A501 | MASTER SITE PLAN - KEY PLAN | | | | |
| | | A502 | GROUND FLOOR - KEY PLAN | | | | |
| A002 | LIST OF DRAWINGS | A503 | GROUND FLOOR - KEY PLAN | | | | |
| | | A504 | GROUND FLOOR - KEY PLAN | | | | |
| | **MASTER PLAN** | A505 | GROUND FLOOR - KEY PLAN | | | | |
| A010 | MASTER SITE PLAN - FROM 0+000 to 0+360 | | | | | | |
| A011 | MASTER SITE PLAN - BOX CULVERT | | **MASTER SITE PLAN - LIGHTING STREET** | | | | |
| A012 | MASTER SITE PLAN - FROM 0+000to 0+050 | A600 | MASTER SITE PLAN - LIGHTING STREET | | | | |
| A013 | MASTER SITE PLAN - FROM 0+050to 0+110 | A601 | MASTER SITE PLAN - LIGHTING STREET | | | | |
| A014 | MASTER SITE PLAN - FROM 0+140to 0+190 | | | | | | |
| A015 | MASTER SITE PLAN - FROM 0+190to 0+260 | | **DETAILS** | | | | |
| A016 | MASTER SITE PLAN - FROM 0+280to 0+320 | A700 | HARD LANDSCAPE DETAILS | | | | |
| A017 | MASTER SITE PLAN - FROM 0+320to 0+360 | A701 | HARD LANDSCAPE DETAILS | | | | |
| A018 | GROUND FLOOR PLAN - FROM 0+000to 0+360 | A702 | HARD LANDSCAPE DETAILS | | | | |
| A019 | GROUND FLOOR PLAN -BOX CULVERT | | | | | | |
| A020 | GROUND FLOOR PLAN - FROM 0+020to 0+070 | | **SOFT LANDSCAPE** | | | | |
| A021 | GROUND FLOOR PLAN - FROM 0+070to 0+120 | A800 | SOFT LANDSCAPE | | | | |
| A022 | GROUND FLOOR PLAN - FROM 0+120to 0+200 | | | | | | |
| A023 | GROUND FLOOR PLAN - FROM 0+200to 0+260 | | | | | | |
| A024 | GROUND FLOOR PLAN - FROM 0+260to 0+320 | | | | | | |
| A025 | GROUND FLOOR PLAN - FROM 0+320to 0+360 | | | | | | |
| | | | | | | | |
| | | | | | | | |
| | | | | | | | |
| | **ELEVATIONS** | | | | | | |
| A200 . A201 | ELEVATIONS | | | | | | |
| | **SECTIONS** | | | | | | |
| A300 . A303 | SECTIONS | | | | | | |
| | **BOX CULVERT ELEVATIONS & SECTIONS** | | | | | | |
| A400 | BOX CULVERT ELEVATIONS & SECTIONS | | | | | | |
| | | | | | | | |

**KHAMMASH** ARCHITECTS
P.O. Box 921474, Amman - 11192, Jordan. Tel: +962 6 5695134, Fax: +962 6 5622386
E-mail: info@khammash.com

CLIENT
000000000000
P.O.Box 7693, Amman 11118, Jordan | T +962 6 5005555 | F + 962 6 4650639 | W www.hdf.com

PROJECT
WADI_MUSA_DEVELOPMENT
ADDRESS
0000000, JORDAN

STATUS
TENDER
Copyright 2019 . Khammash Architects.
THIS DRAWING IS AND AT ALL TIMES REMAINS THE EXCLUSIVE PROPERTY OF KHAMMASH ARCHITECTS. ALL MEASUREMENTS MUST BE CHECKED BY THE CONTRACTOR ON SITE BEFORE THE COMMENCEMENT OF ANY WORKS.

NOTES

| ISSUE | DATE | AMENDMENT | CHECKED |
|---|---|---|---|
| | | | |
| | | | |
| | | | |
| | | | |

| ISSUE | DATE | AMENDMENT | CHECKED |
|---|---|---|---|
| | | | |
| | | | |
| | | | |
| | | | |

| DRAWN | NORTH | SCALE |
|---|---|---|
| – | | |
| CHECKED | APPROVED | |
| – | AK | |

DRAWING TITLE
List Of Drawings
SHEET NUMBER | ISSUE | DATE
A-002 | FEBRUARY 2020

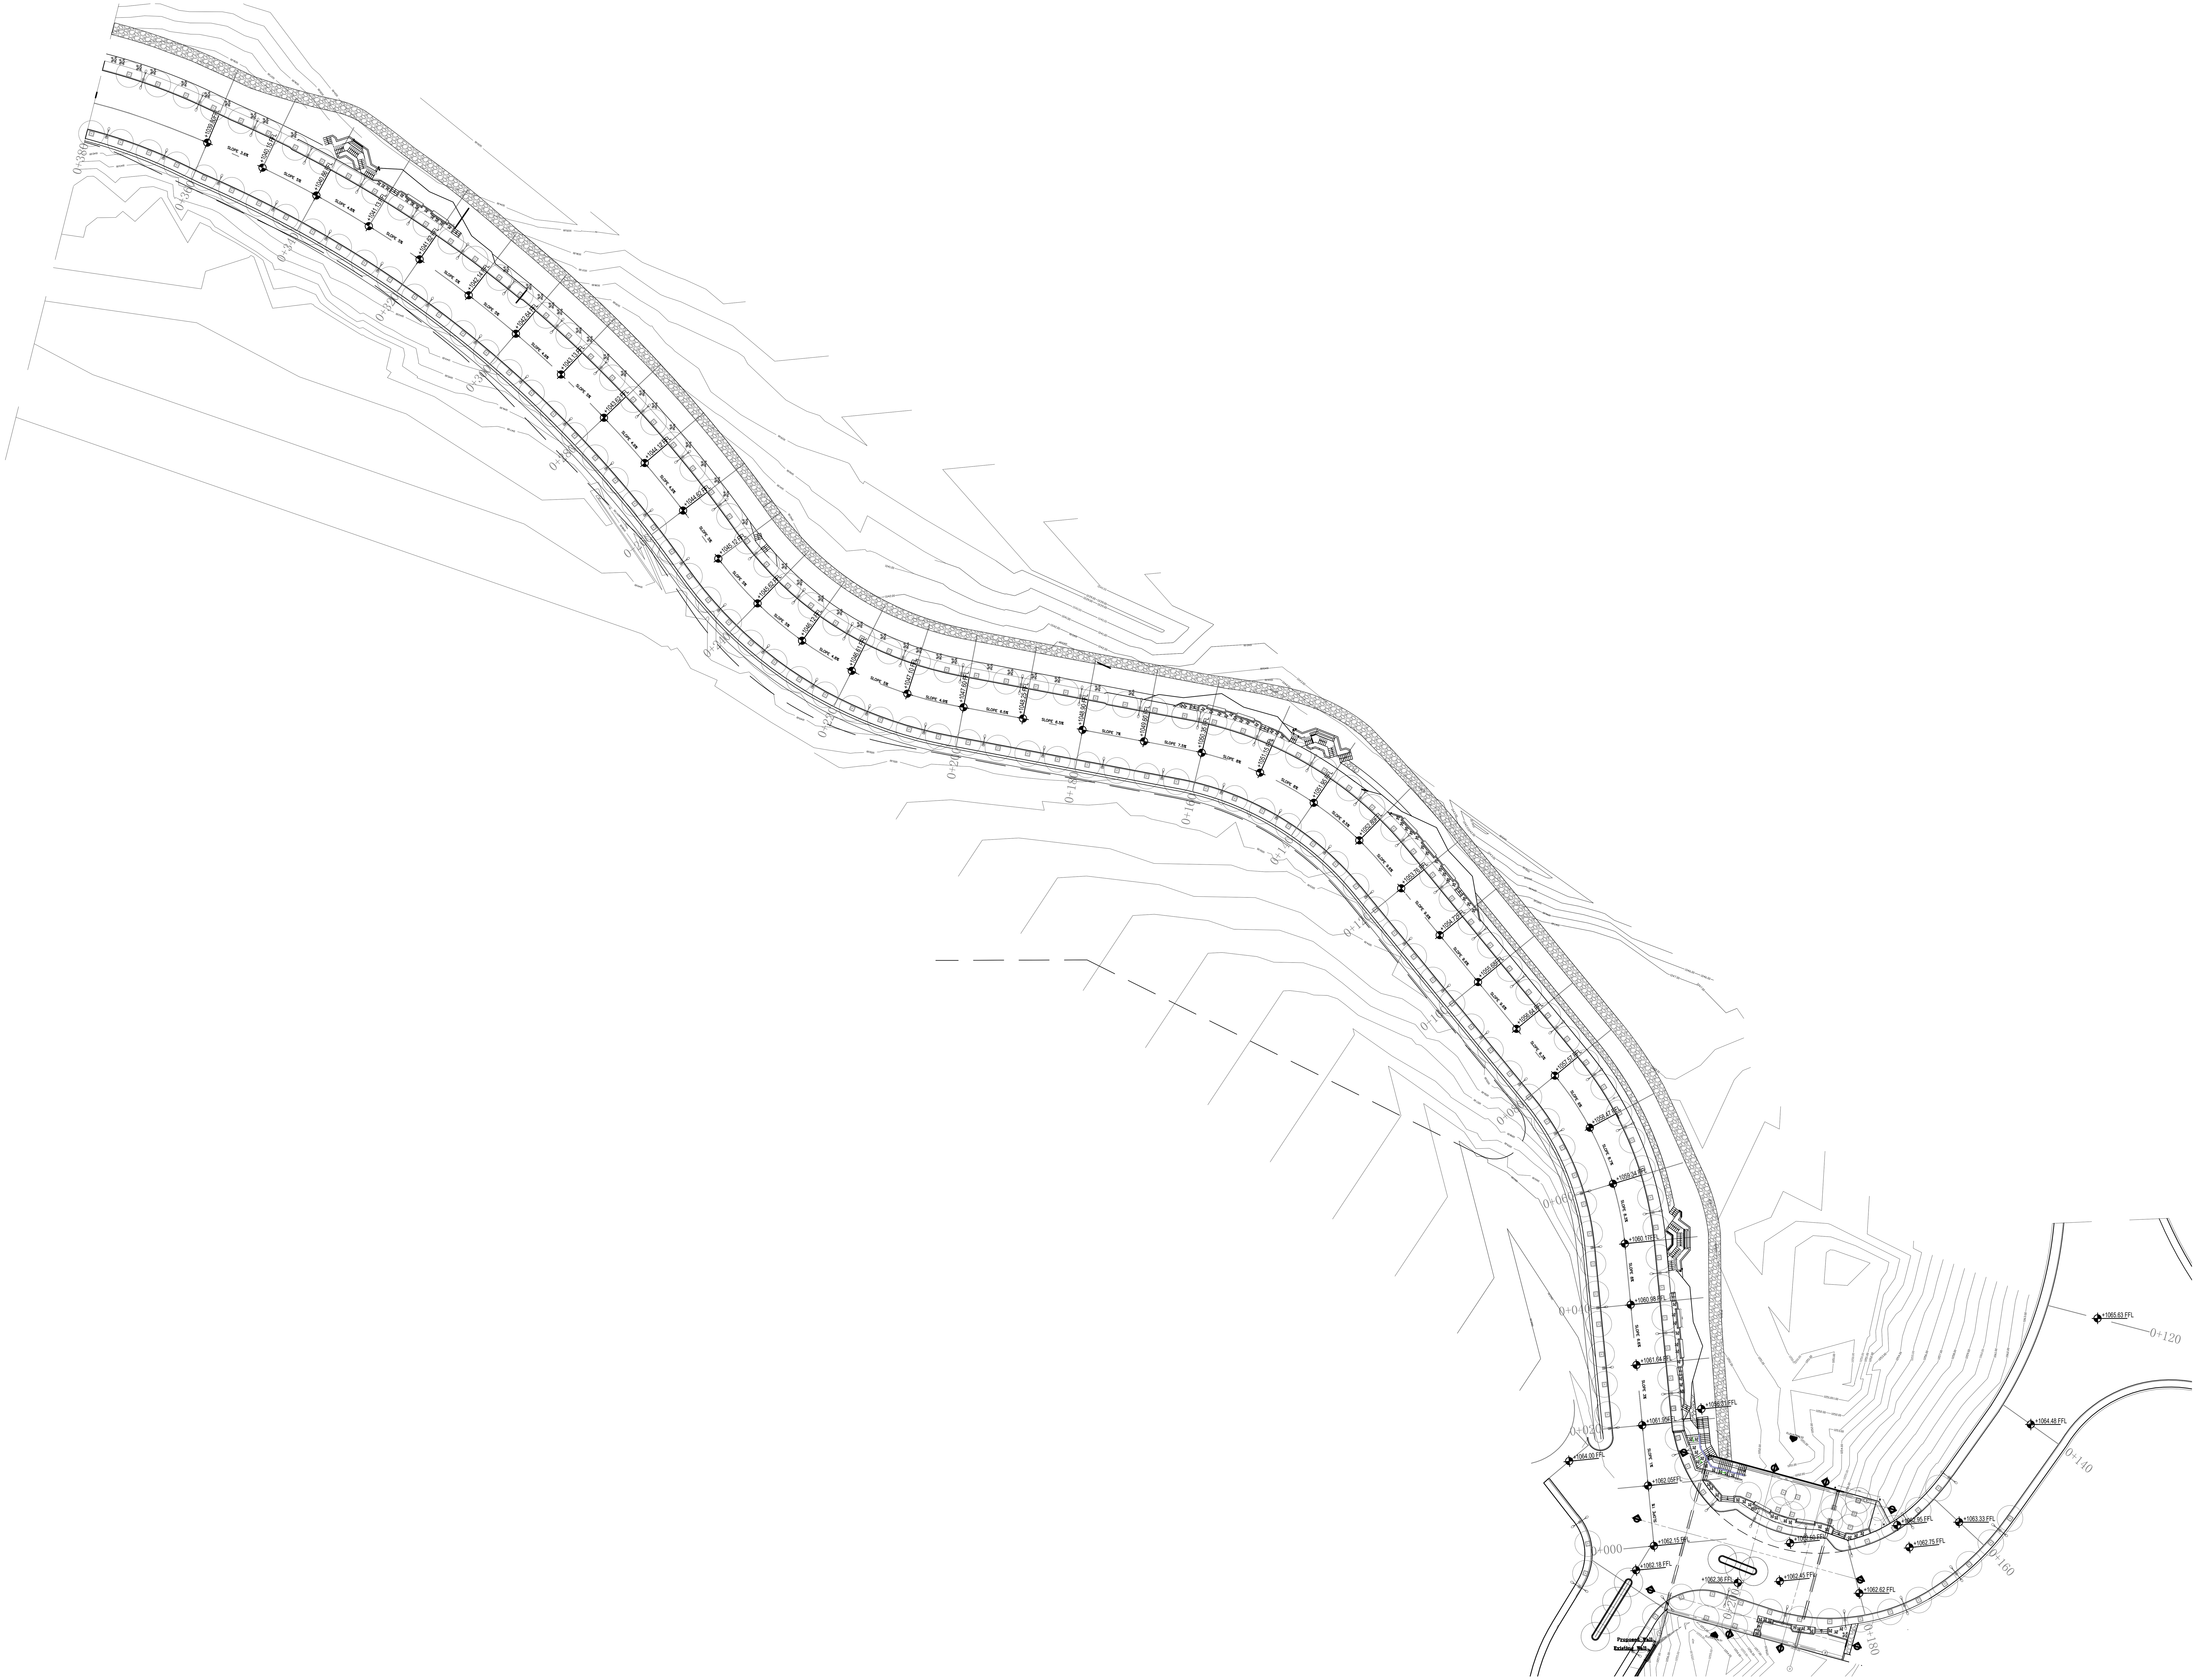


KHAMMASH ARCHITECTS

P.O. Box 921474, Amman - 11192, Jordan. Tel: +962 6 5695134, Fax: +962 6 5622386
E-mail: kh@khammash.com

CLIENT
00000000000

P.O.Box 7693, Amman 11118, Jordan | T +962 6 5005555 | F + 962 6 4650639 | W www.hbtf.com

PROJECT

ADDRESS
0000000, JORDAN

STATUS
TENDER

Copyright 2019 . Khammash Architects.
THIS DRAWING IS AND AT ALL TIMES REMAINS THE EXCLUSIVE PROPERTY OF KHAMMASH ARCHITECTS. ALL MEASUREMENTS MUST BE CHECKED BY THE CONTRACTOR ON SITE BEFORE THE COMMENCEMENT OF ANY WORKS.

NOTES

| ISSUE | DATE | AMENDMENT | CHECKED | ISSUE | DATE | AMENDMENT | CHECKED |
|---|---|---|---|---|---|---|---|

| DRAWN | NORTH | SCALE | DRAWING TITLE |
|---|---|---|---|
| – | | 1:500 A1 | MASTER SITE PLAN - FROM 0+000 to 0+360 |
| CHECKED | APPROVED | | SHEET NUMBER / ISSUE / DATE |
| – | AK | | A–010 / NOV 2020 |

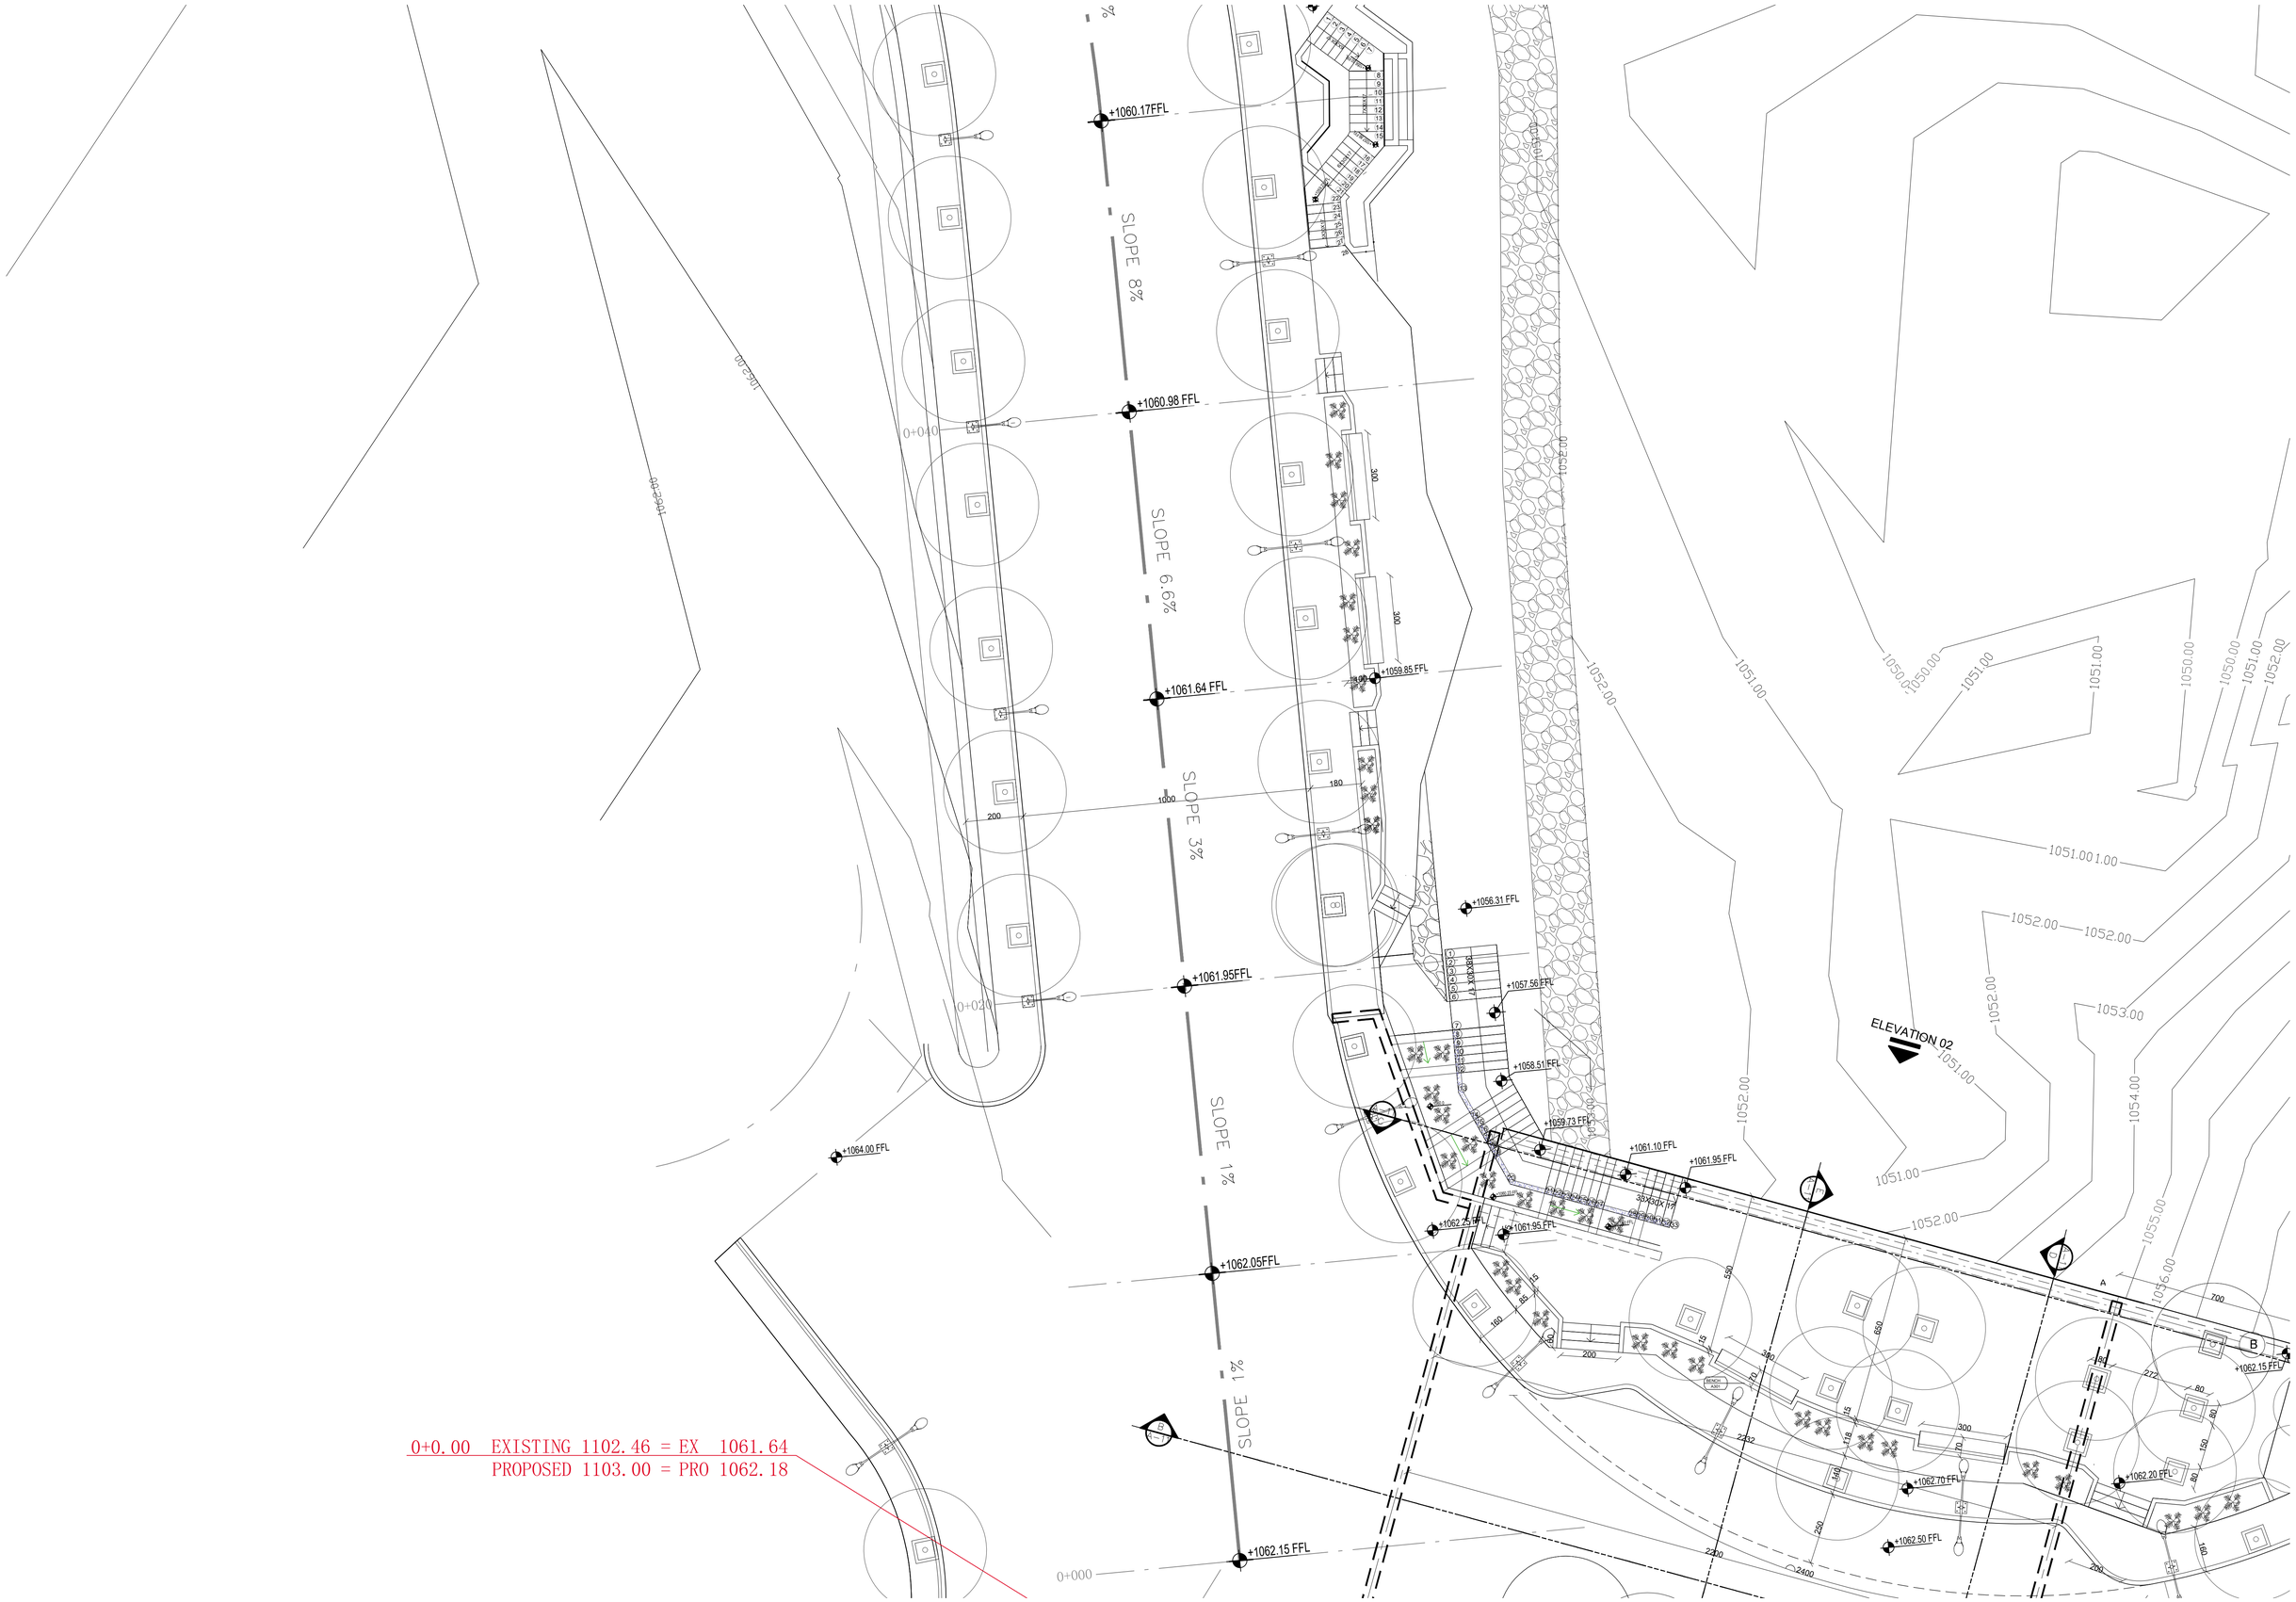


0+0.00 EXISTING 1102.46 = EX 1061.64
PROPOSED 1103.00 = PRO 1062.18

**KHAMMASH** ARCHITECTS

P.O. Box 921474, Amman - 11192, Jordan. Tel: +962 6 5695134, Fax: +962 6 5622386
E-mail: kh@khammash.com

CLIENT
00000000000

PROJECT

ADDRESS
0000000, JORDAN

P.O.Box 7693, Amman 11118, Jordan | T +962 6 5005555 | F +962 6 4650639 | W www.hbf.com

STATUS
TENDER

Copyright 2019 . Khammash Architects.
THIS DRAWING IS AND AT ALL TIMES REMAINS THE EXCLUSIVE PROPERTY OF KHAMMASH ARCHITECTS. ALL MEASUREMENTS MUST BE CHECKED BY THE CONTRACTOR ON SITE BEFORE THE COMMENCEMENT OF ANY WORKS.

NOTES

| ISSUE | DATE | AMENDMENT | CHECKED |
|---|---|---|---|
| | | | |

| ISSUE | DATE | AMENDMENT | CHECKED |
|---|---|---|---|
| | | | |

| DRAWN | NORTH | SCALE |
|---|---|---|
| — | | 1:100 A1 |

| CHECKED | APPROVED |
|---|---|
| — | AK |

DRAWING TITLE
MASTER SITE PLAN - FROM 0+000 to 0+050

| SHEET NUMBER | ISSUE DATE |
|---|---|
| A-012 | NOV 2020 |

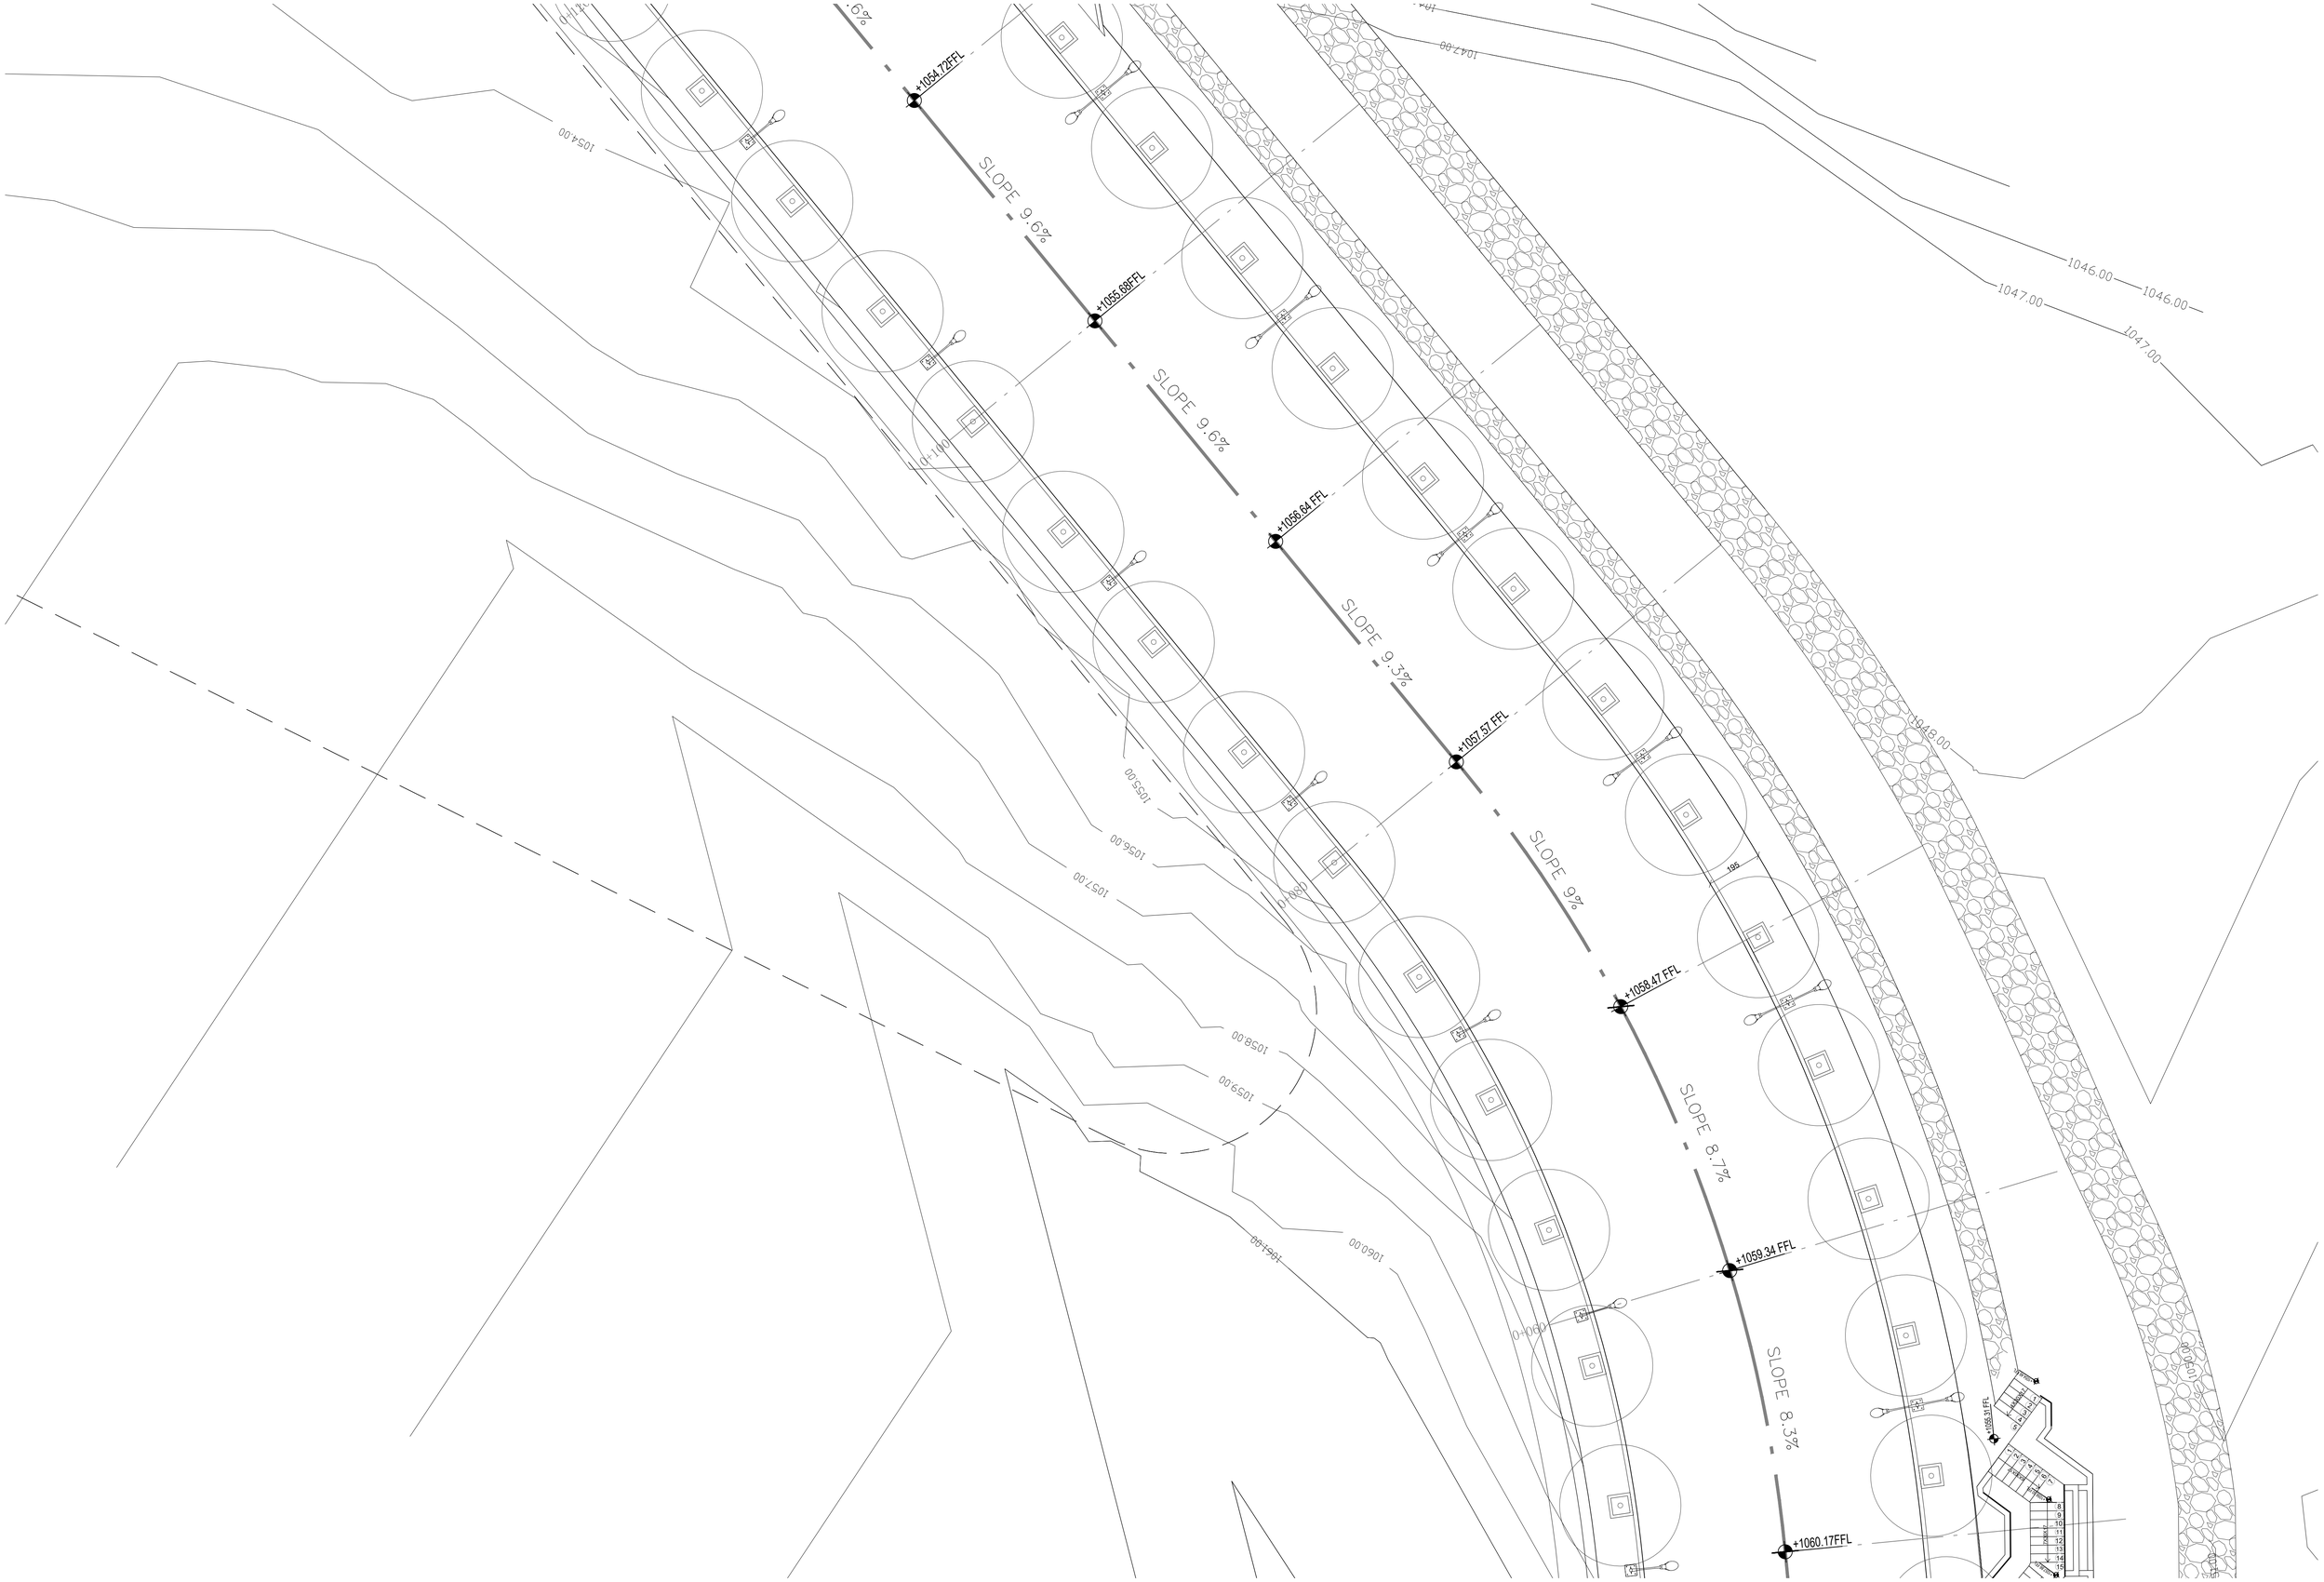


**KHAMMASH** ARCHITECTS

P.O. Box 921474, Amman - 11192, Jordan. Tel: +962 6 5695134, Fax: +962 6 5622386
E-mail: kk@khammash.com

CLIENT
00000000000

P.O.Box 7693, Amman 11118, Jordan | T +962 6 5005555 | F +962 6 4650639 | W www.hbf.com

PROJECT

ADDRESS
0000000, JORDAN

STATUS
TENDER

Copyright 2019 . Khammash Architects.
THIS DRAWING IS AND AT ALL TIMES REMAINS THE EXCLUSIVE PROPERTY OF KHAMMASH ARCHITECTS. ALL MEASUREMENTS MUST BE CHECKED BY THE CONTRACTOR ON SITE BEFORE THE COMMENCEMENT OF ANY WORKS.

NOTES

| ISSUE | DATE | AMENDMENT | CHECKED |
|---|---|---|---|

| ISSUE | DATE | AMENDMENT | CHECKED |
|---|---|---|---|

| DRAWN | NORTH | SCALE |
|---|---|---|
| — | | 1:100 A1 |
| CHECKED | APPROVED | |
| — | AK | |

DRAWING TITLE
MASTER SITE PLAN - FROM 0+050 to 0+110

| SHEET NUMBER | ISSUE DATE |
|---|---|
| A–013 | NOV 2020 |

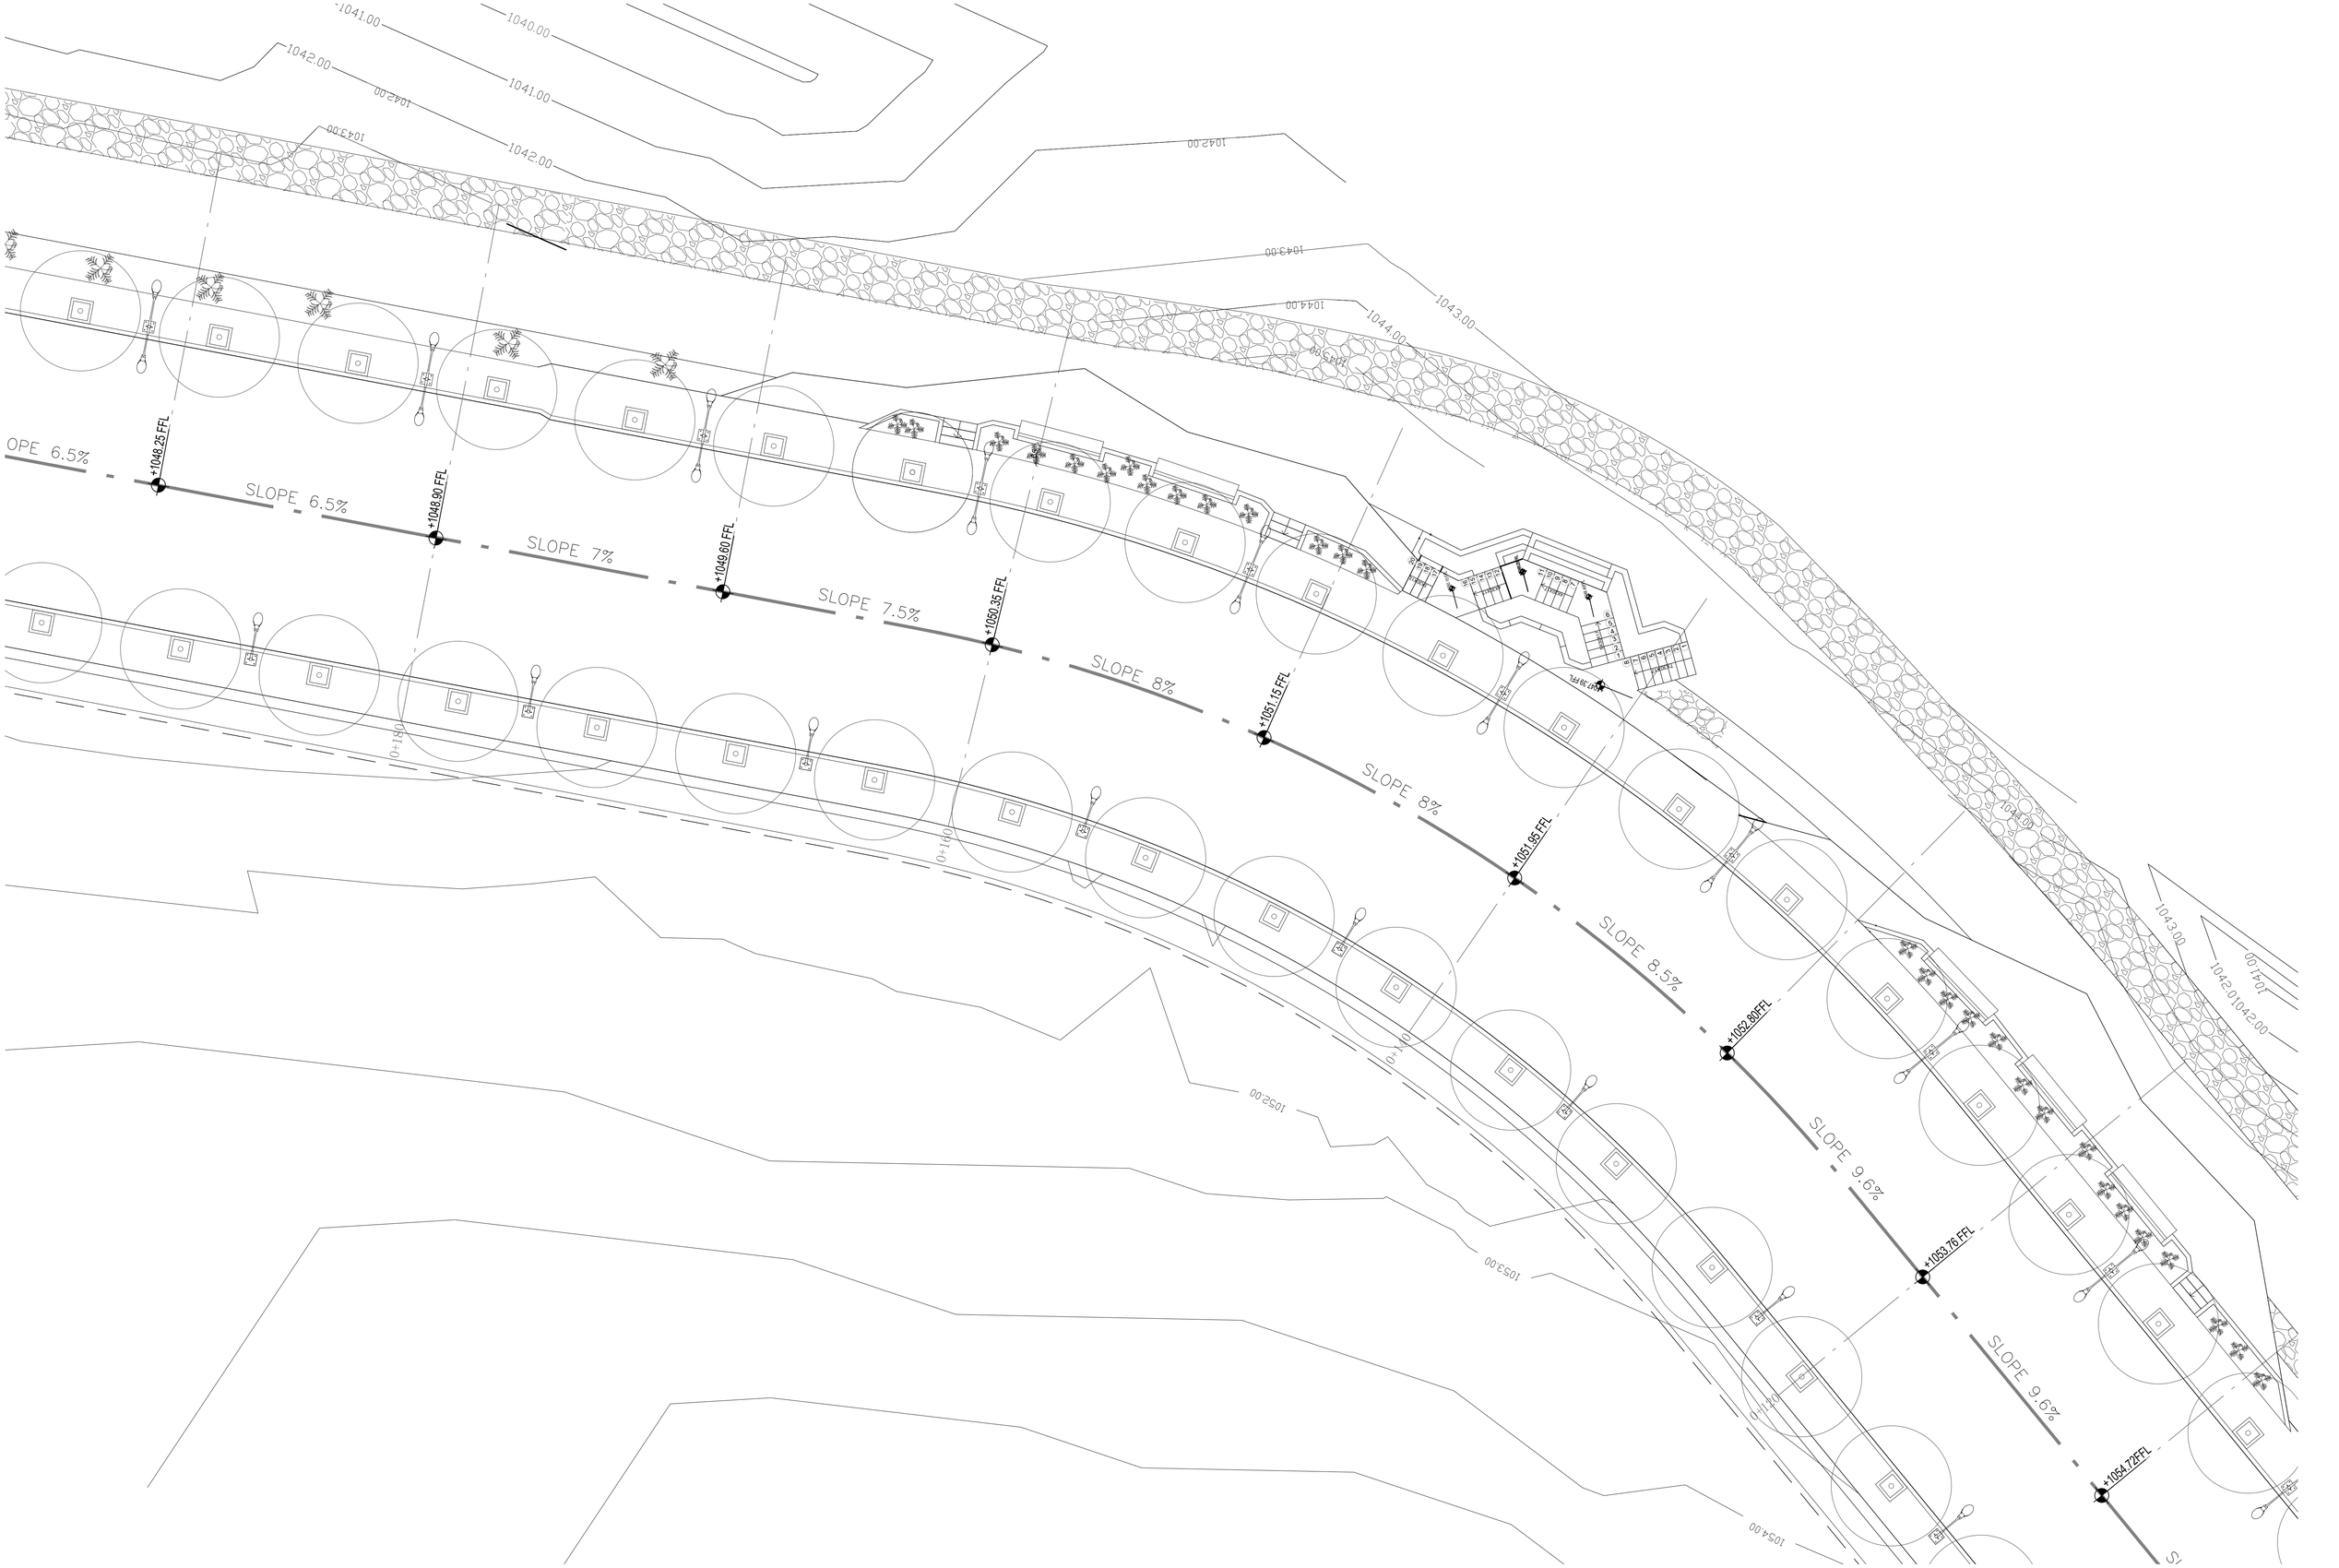


**KHAMMASH** ARCHITECTS

P.O. Box 921474, Amman - 11192, Jordan. Tel: +962 6 5695134, Fax: +962 6 5622386
E-mail: kh@khammash.com

CLIENT
00000000000

P.O.Box 7693, Amman 11118, Jordan | T +962 6 5005555 | F + 962 6 4650639 | W www.hbtf.com

PROJECT

ADDRESS
0000000, JORDAN

STATUS
TENDER

Copyright 2019 . Khammash Architects.
THIS DRAWING IS AND AT ALL TIMES REMAINS THE EXCLUSIVE PROPERTY OF KHAMMASH ARCHITECTS. ALL MEAGUREMENTS MUST BE CHECKED BY THE CONTRACTOR ON SITE BEFORE THE COMMENCEMENT OF ANY WORKS.

NOTES

| ISSUE | DATE | AMENDMENT | CHECKED |
|---|---|---|---|
| ISSUE | DATE | AMENDMENT | CHECKED |

DRAWN — | NORTH | SCALE 1:100 A1
CHECKED — | APPROVED AK

DRAWING TITLE
MASTER SITE PLAN - FROM 0+140 to 0+190

SHEET NUMBER A–014 | ISSUE DATE NOV 2020

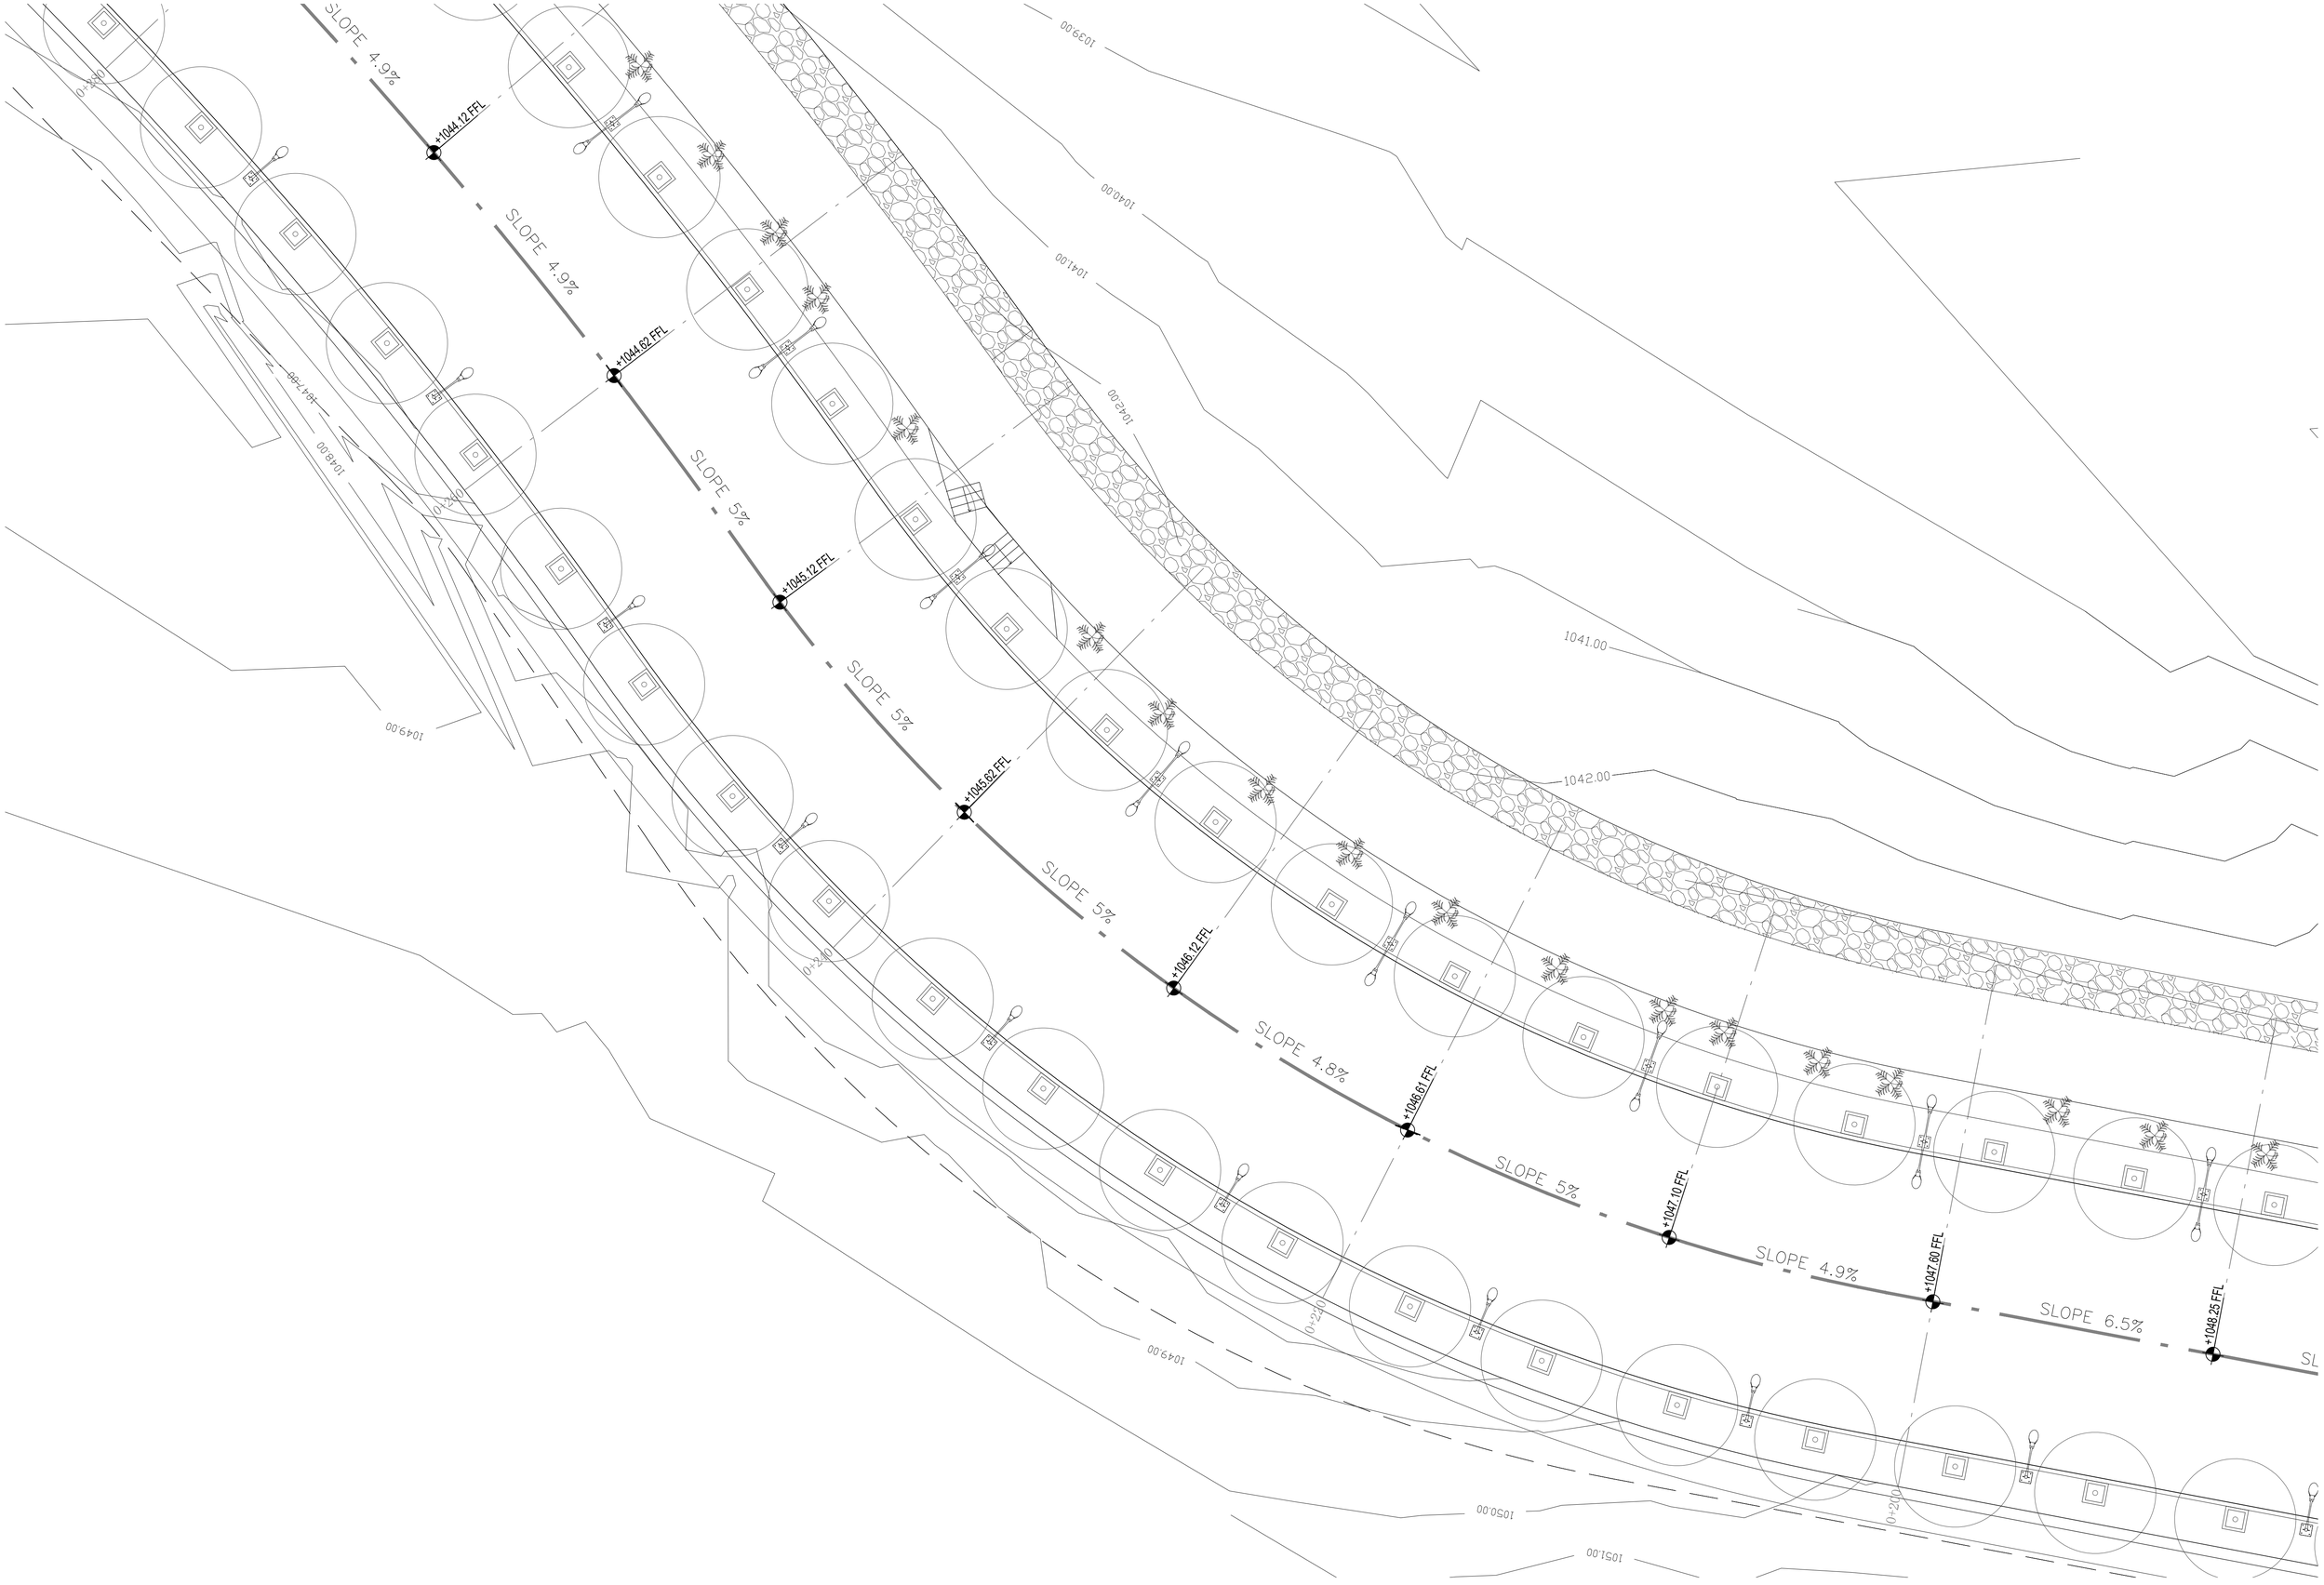


KHAMMASH ARCHITECTS
P.O. Box 921474, Amman - 11192, Jordan. Tel: +962 6 5695134, Fax: +962 6 5622386
E-mail: kk@khammash.com

CLIENT
00000000000

P.O.Box 7693, Amman 11118, Jordan | T +962 6 5005555 | F + 962 6 4650639 | W www.hbtf.com

PROJECT

ADDRESS
0000000, JORDAN

STATUS
TENDER

Copyright 2019 . Khammash Architects.
THIS DRAWING IS AND AT ALL TIMES REMAINS THE EXCLUSIVE PROPERTY OF KHAMMASH ARCHITECTS. ALL MEASUREMENTS MUST BE CHECKED BY THE CONTRACTOR ON SITE BEFORE THE COMMENCEMENT OF ANY WORKS.

NOTES

| ISSUE | DATE | AMENDMENT | CHECKED |
|---|---|---|---|

| ISSUE | DATE | AMENDMENT | CHECKED |
|---|---|---|---|

| DRAWN | NORTH | SCALE |
|---|---|---|
| — | | 1:100 A1 |
| CHECKED | APPROVED | |
| — | AK | |

DRAWING TITLE
MASTER SITE PLAN - FROM 0+190 to 0+260

| SHEET NUMBER | ISSUE DATE |
|---|---|
| A–015 | FEBRUARY 2020 |

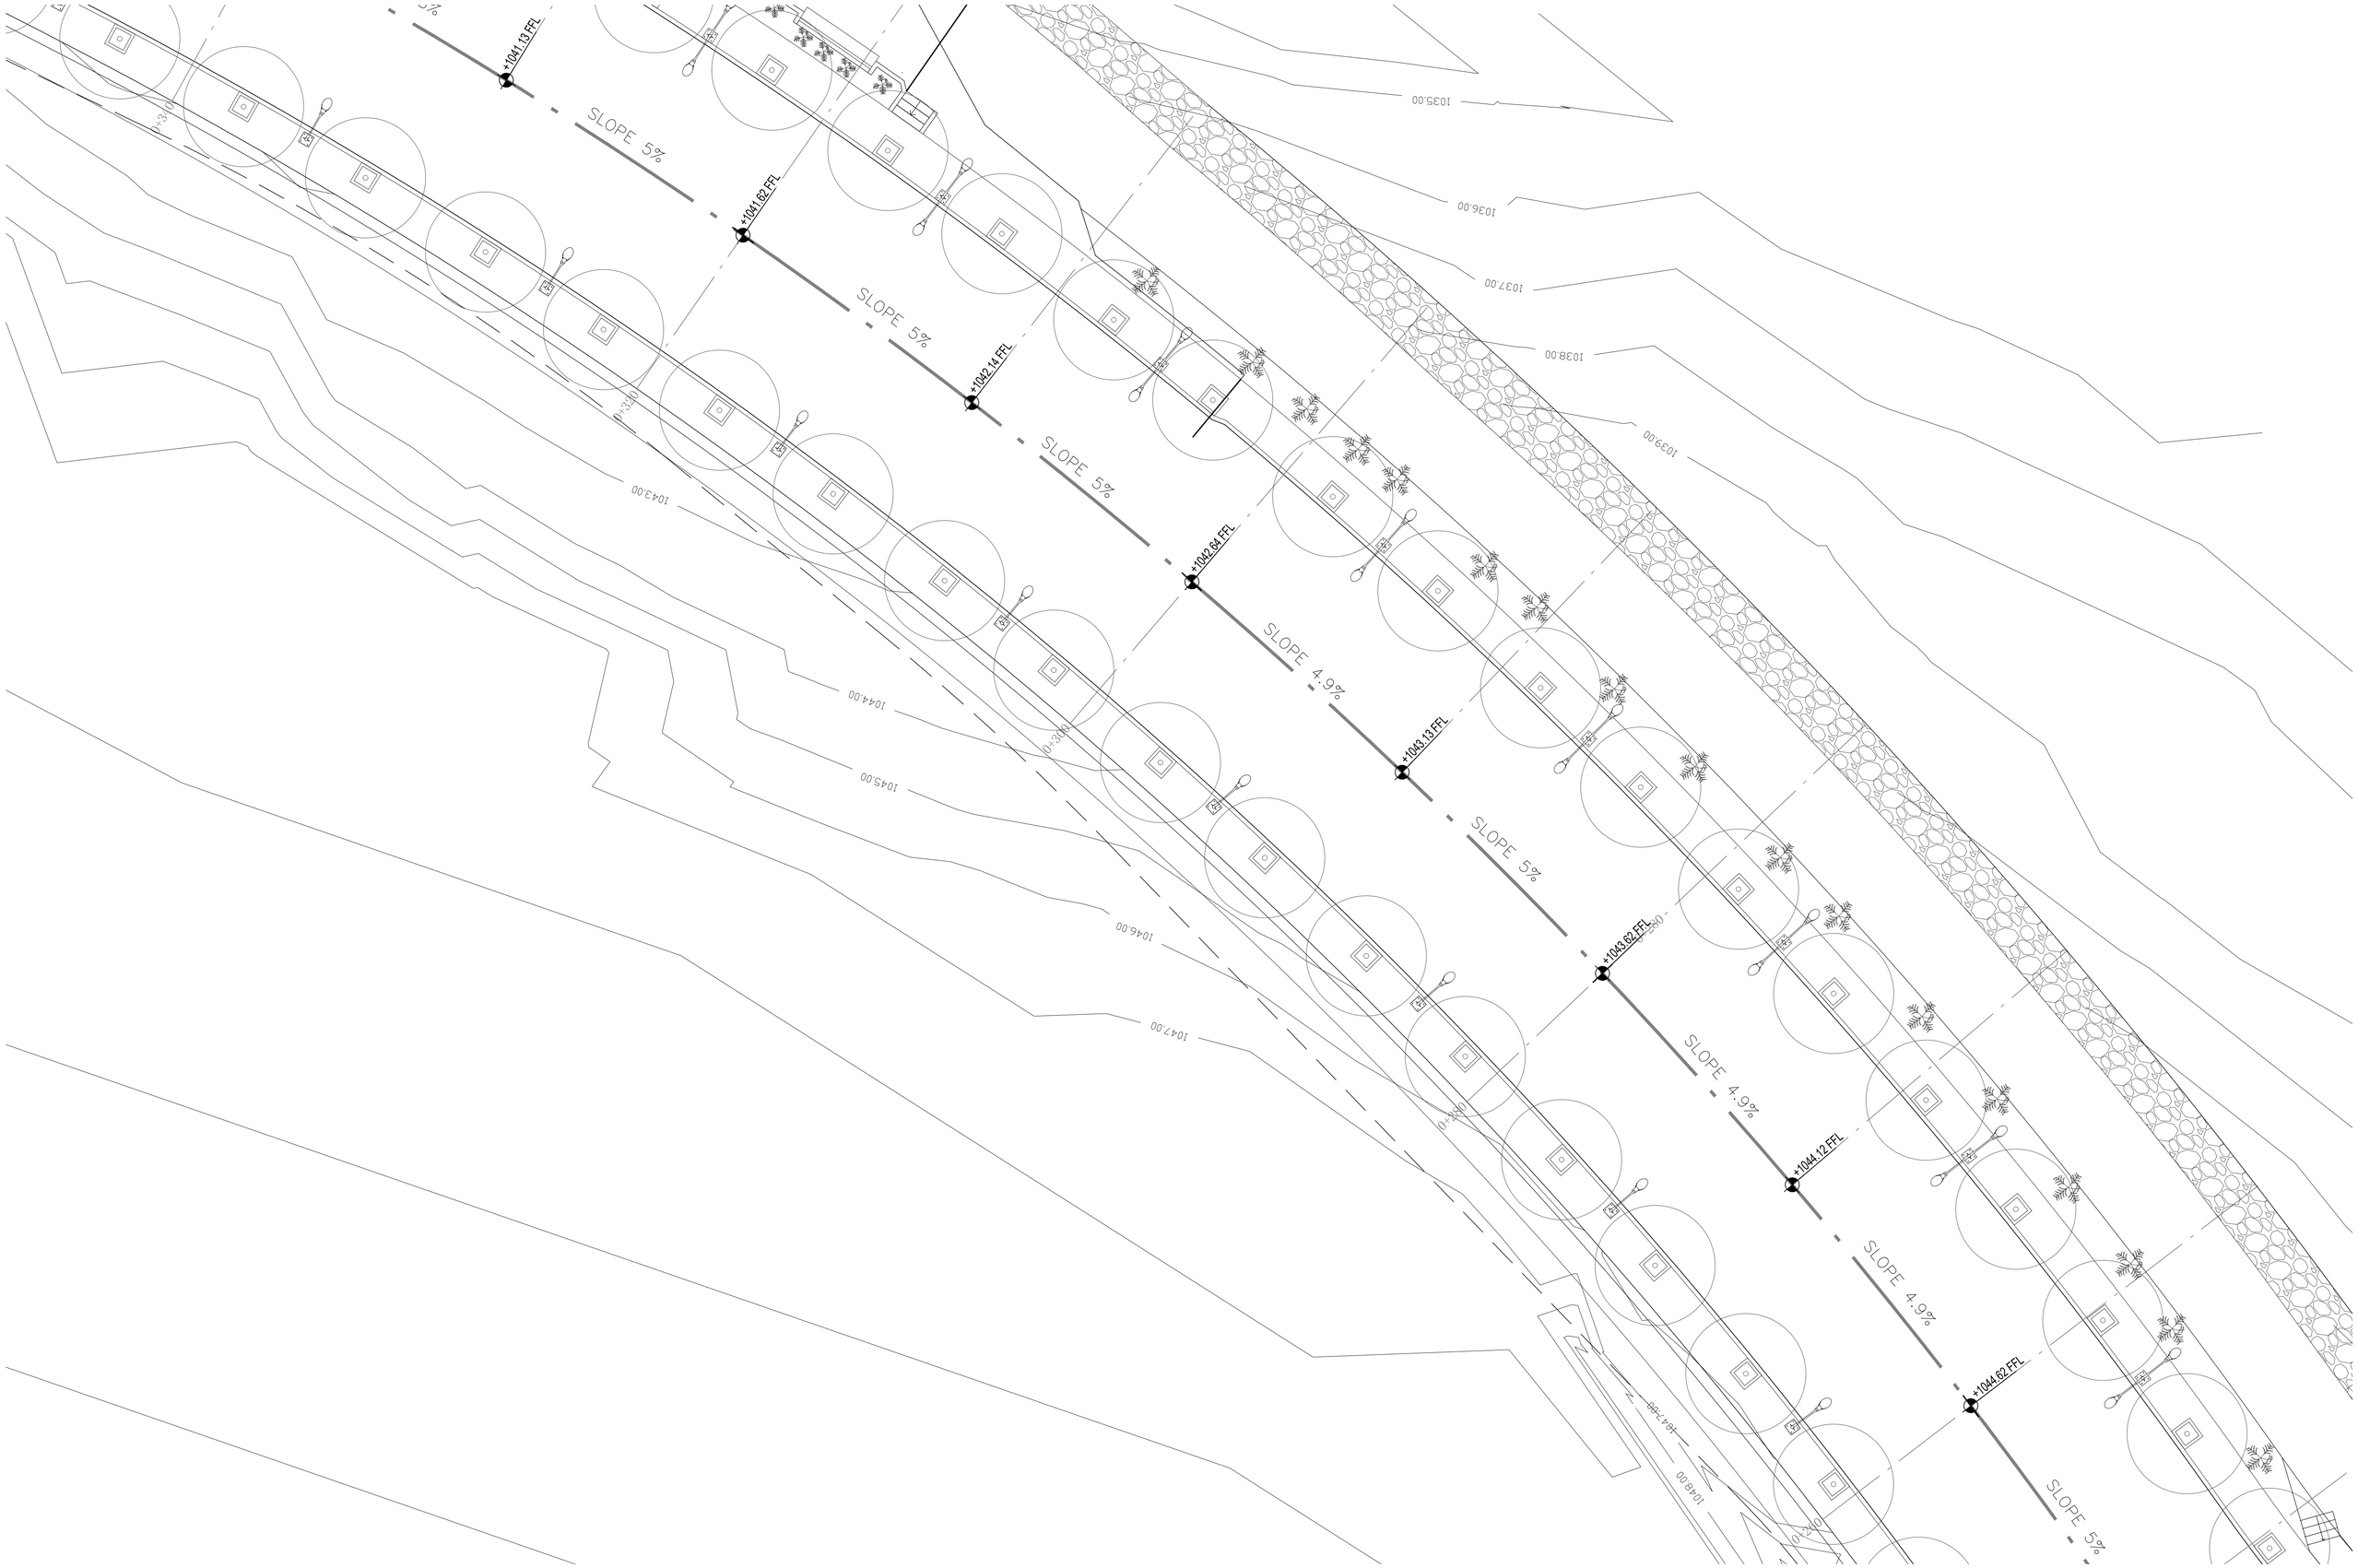


**KHAMMASH** ARCHITECTS

P.O. Box 921474, Amman - 11192, Jordan. Tel: +962 6 5695134, Fax: +962 6 5622386
E-mail: kh@khammash.com

CLIENT
00000000000

P.O.Box 7693, Amman 11118, Jordan | T +962 6 5005555 | F + 962 6 4650639 | W www.hbf.com

PROJECT

ADDRESS
0000000, JORDAN

STATUS
TENDER

Copyright 2019 . Khammash Architects.
THIS DRAWING IS AND AT ALL TIMES REMAINS THE EXCLUSIVE PROPERTY OF KHAMMASH ARCHITECTS. ALL MEAUREMENTS MUST BE CHECKED BY THE CONTRACTOR ON SITE BEFORE THE COMMENCEMENT OF ANY WORKS.

NOTES

| ISSUE | DATE | AMENDMENT | CHECKED |
|---|---|---|---|

| ISSUE | DATE | AMENDMENT | CHECKED |
|---|---|---|---|

| DRAWN | NORTH | SCALE |
|---|---|---|
| — | | 1:100 A1 |
| CHECKED | APPROVED | |
| — | AK | |

DRAWING TITLE
MASTER SITE PLAN - FROM 0+280 to 0+320

| SHEET NUMBER | ISSUE DATE |
|---|---|
| A–016 | NOV 2020 |

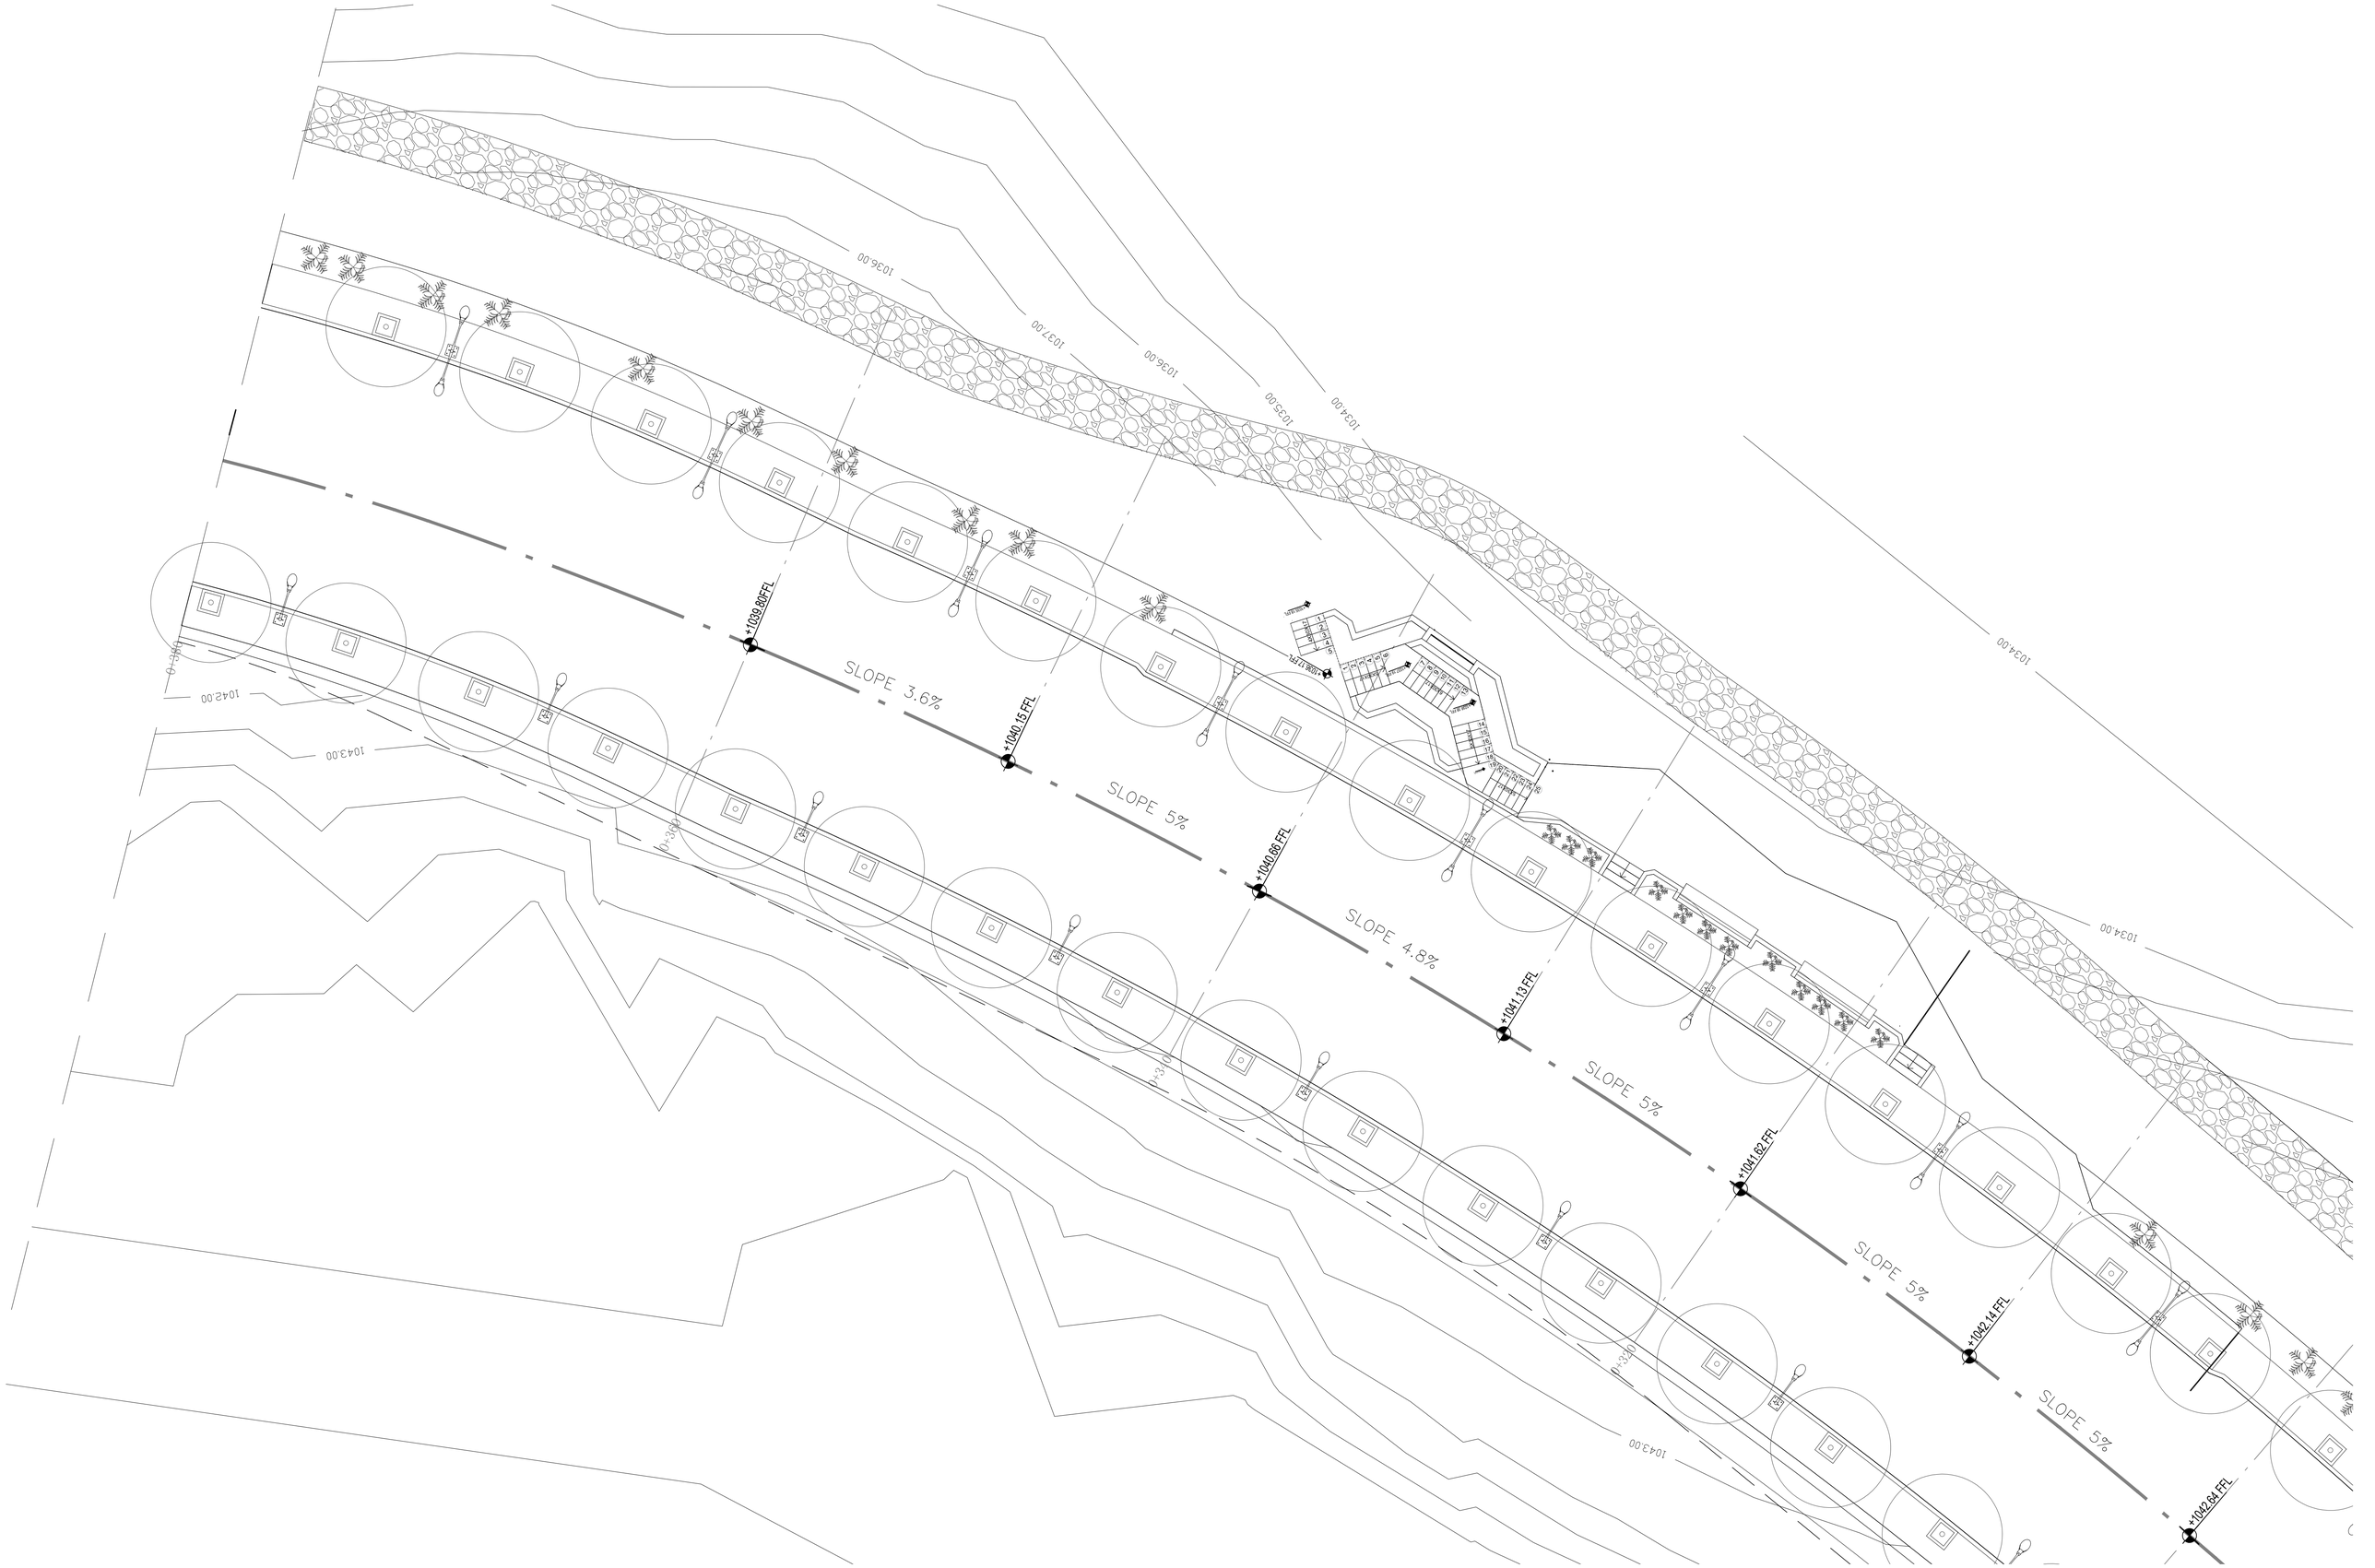


**KHAMMASH** ARCHITECTS

P.O. Box 921474, Amman - 11192, Jordan. Tel: +962 6 5695134, Fax: +962 6 5622386
E-mail: kk@khammash.com

CLIENT
00000000000

P.O.Box 7693, Amman 11118, Jordan | T +962 6 5005555 | F + 962 6 4650639 | W www.hbtf.com

PROJECT

ADDRESS
0000000, JORDAN

STATUS
TENDER

Copyright 2019 . Khammash Architects.
THIS DRAWING IS AND AT ALL TIMES REMAINS THE EXCLUSIVE PROPERTY OF KHAMMASH ARCHITECTS. ALL MEASUREMENTS MUST BE CHECKED BY THE CONTRACTOR ON SITE BEFORE THE COMMENCEMENT OF ANY WORKS.

NOTES

| ISSUE | DATE | AMENDMENT | CHECKED |
|---|---|---|---|

| ISSUE | DATE | AMENDMENT | CHECKED |
|---|---|---|---|

| DRAWN | NORTH | SCALE |
|---|---|---|
| — | | 1:100 A1 |
| CHECKED | APPROVED | |
| — | AK | |

DRAWING TITLE
MASTER SITE PLAN - FROM 0+320 to 0+360

| SHEET NUMBER | ISSUE | DATE |
|---|---|---|
| A–017 | | FEBRUARY 2020 |

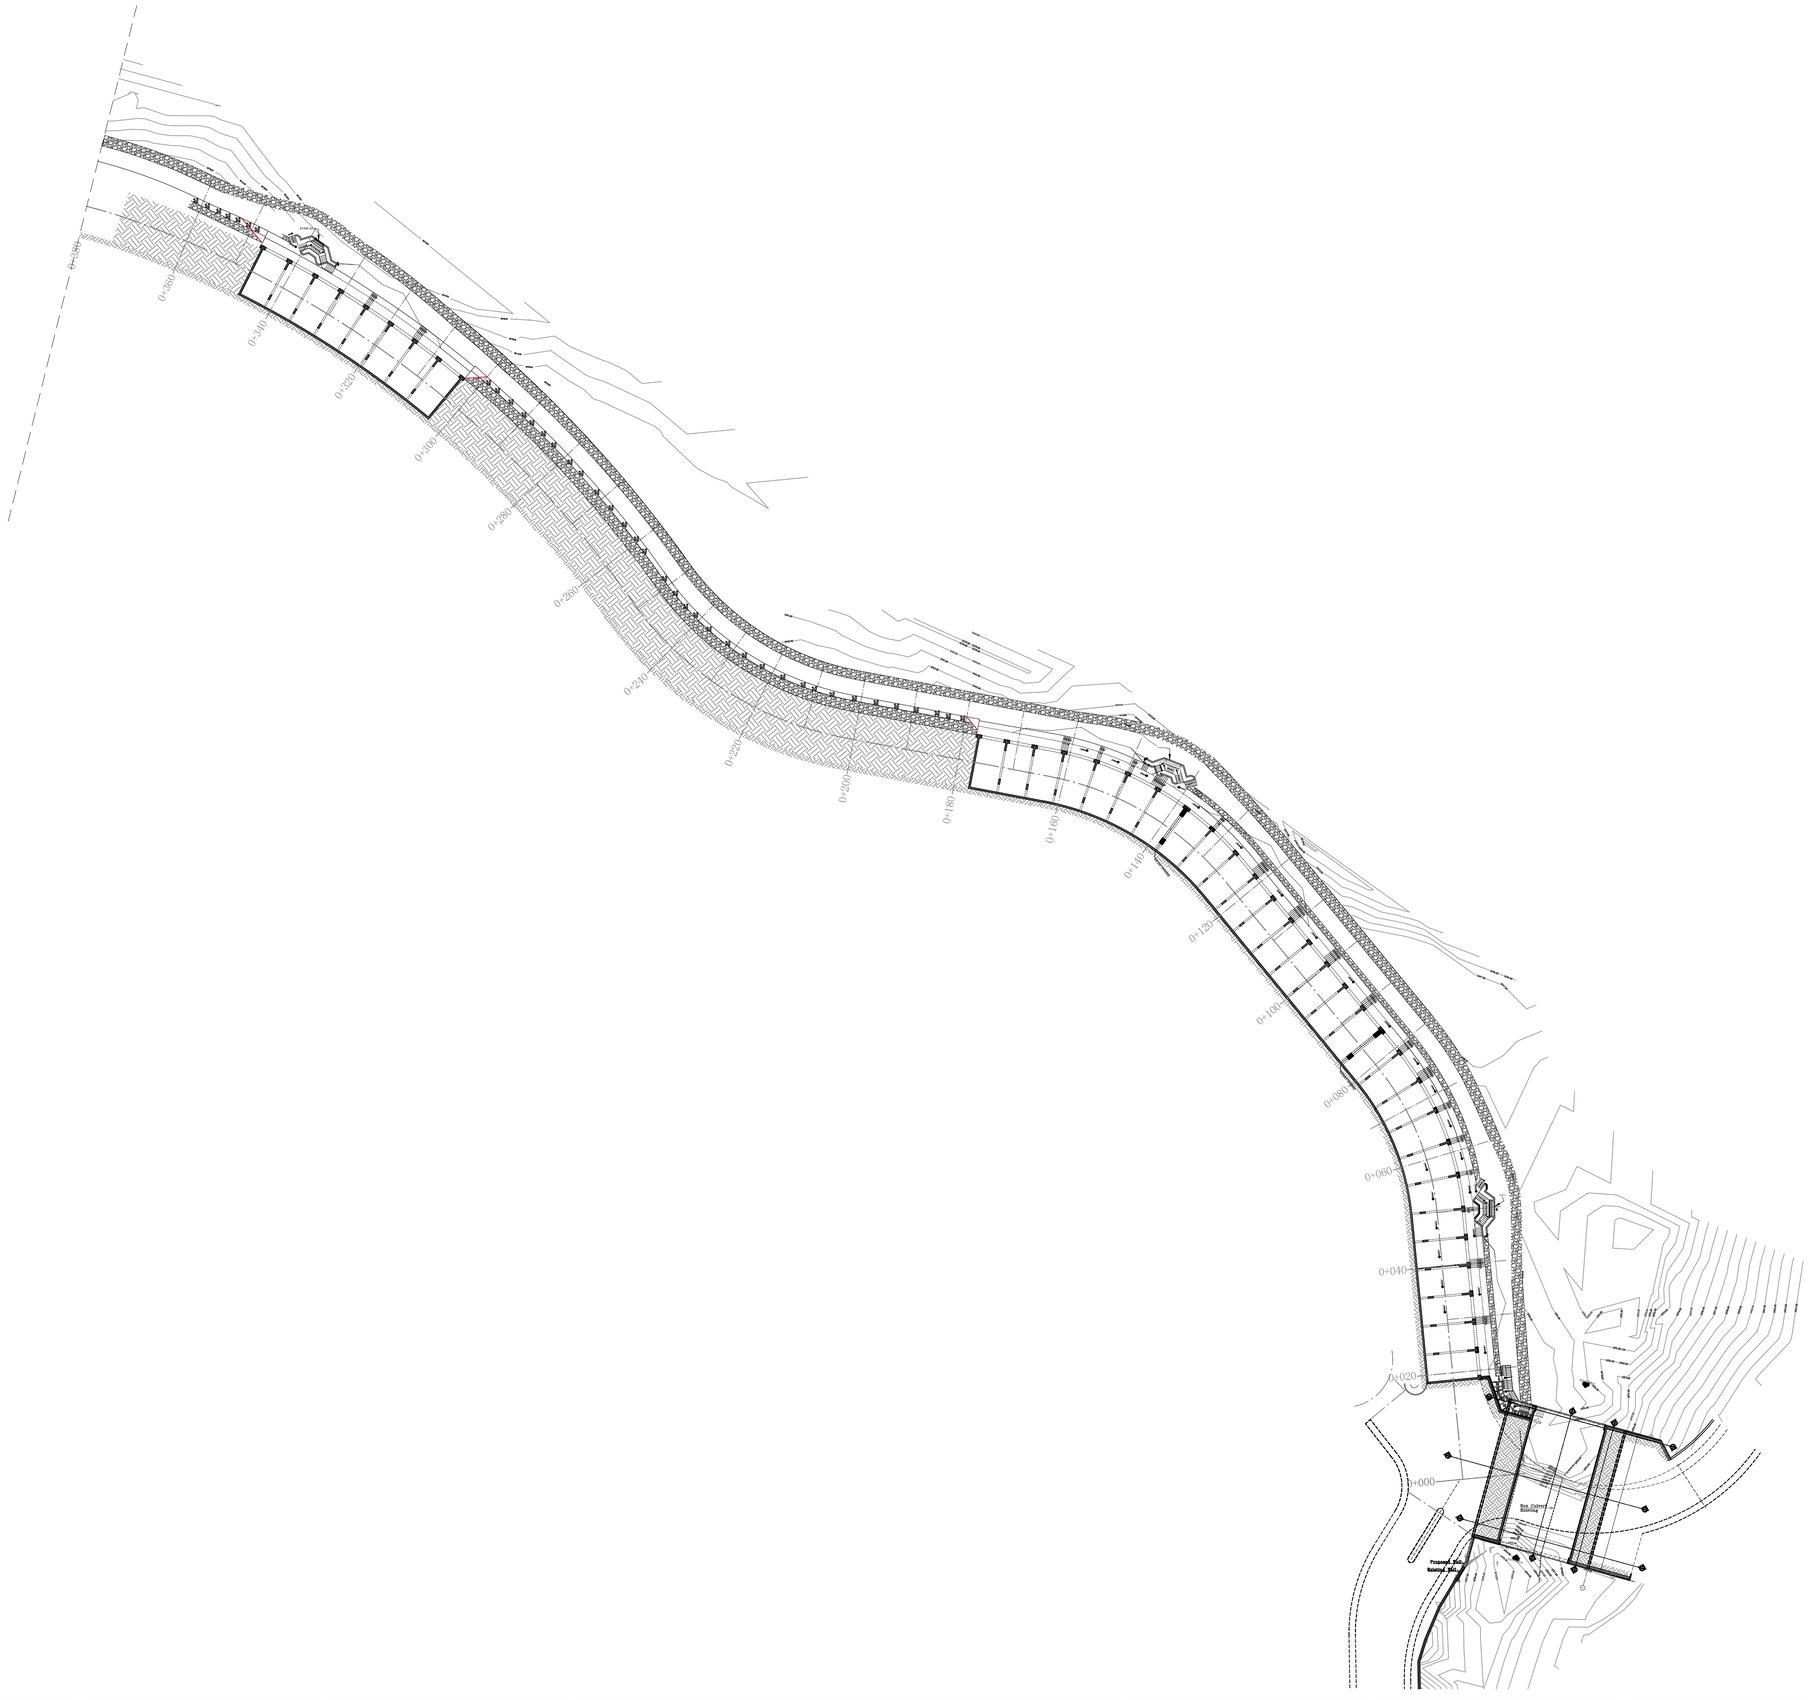


**KHAMMASH** ARCHITECTS

P.O. Box 921474, Amman - 11192, Jordan. Tel: +962 6 5695134, Fax: +962 6 5622386
E-mail: khl@khammash.com

CLIENT

00000000000

P.O.Box 7893, Amman 11118, Jordan | T +962 6 5005555 | F + 962 6 4650639 | W www.hbtf.com

PROJECT

ADDRESS

0000000, JORDAN

STATUS

TENDER

Copyright 2019 . Khammash Architects.

THIS DRAWING IS AND AT ALL TIMES REMAINS THE EXCLUSIVE PROPERTY OF KHAMMASH ARCHITECTS. ALL MEASUREMENTS MUST BE CHECKED BY THE CONTRACTOR ON SITE BEFORE THE COMMENCEMENT OF ANY WORKS.

NOTES

| ISSUE | DATE | AMENDMENT | CHECKED |
|---|---|---|---|
| | | | |
| | | | |
| | | | |
| | | | |

| ISSUE | DATE | AMENDMENT | CHECKED |
|---|---|---|---|
| | | | |
| | | | |
| | | | |
| | | | |

| DRAWN | NORTH | SCALE |
|---|---|---|
| – | | 1:500 A1 |
| CHECKED | APPROVED | |
| – | AK | |

DRAWING TITLE

GROUND FLOOR PLAN - FROM 0+000 to 0+360

| SHEET NUMBER | ISSUE | DATE |
|---|---|---|
| A-018 | | FEBRUARY 2020 |

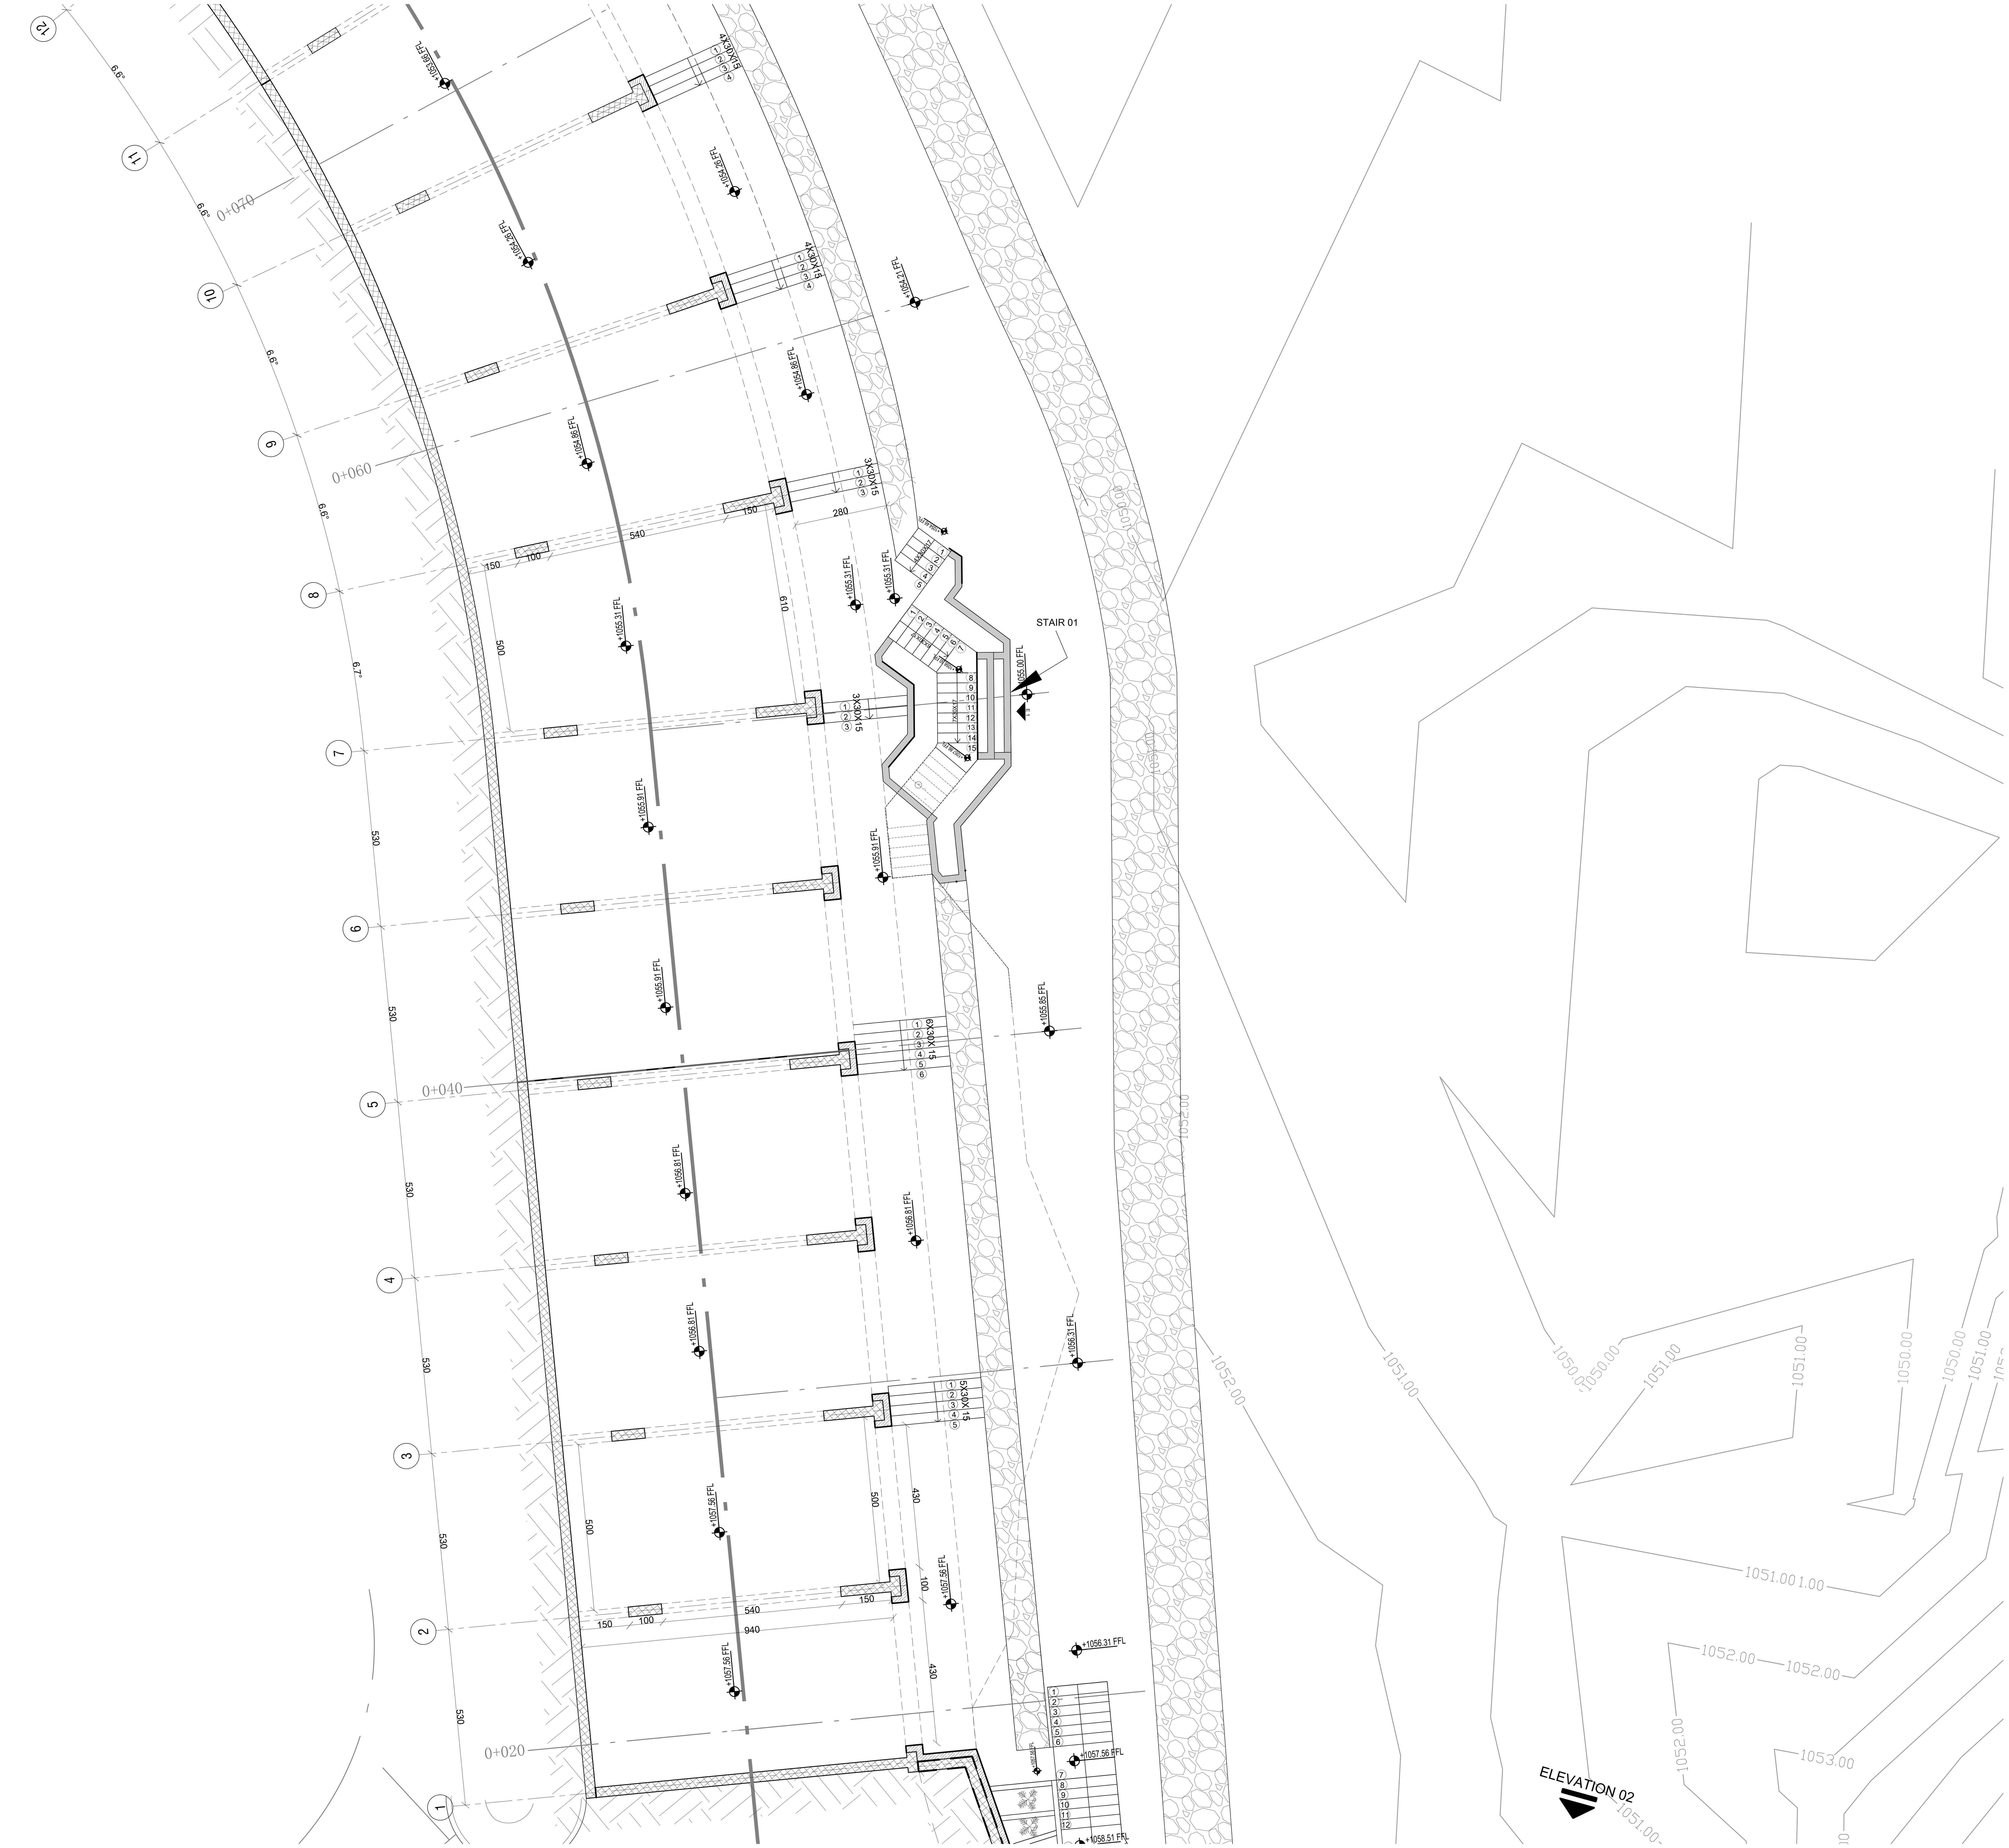


**KHAMMASH** ARCHITECTS

P.O. Box 921474, Amman - 11192, Jordan. Tel: +962 6 5695134, Fax: +962 6 5622386
E-mail: kh@khammash.com

CLIENT

00000000000

P.O.Box 7693, Amman 11118, Jordan | T +962 6 5005555 | F + 962 6 4650639 | W www.hbtf.com

PROJECT

ADDRESS

0000000, JORDAN

STATUS

TENDER

Copyright 2019 . Khammash Architects.
THIS DRAWING IS AND AT ALL TIMES REMAINS THE EXCLUSIVE PROPERTY OF KHAMMASH ARCHITECTS. ALL MEASUREMENTS MUST BE CHECKED BY THE CONTRACTOR ON SITE BEFORE THE COMMENCEMENT OF ANY WORKS.

NOTES

| ISSUE | DATE | AMENDMENT | CHECKED |
|---|---|---|---|

| ISSUE | DATE | AMENDMENT | CHECKED |
|---|---|---|---|

| DRAWN | NORTH | SCALE |
|---|---|---|
| - | | 1:100 A1 |
| CHECKED | APPROVED | |
| - | AK | |

DRAWING TITLE

GROUND FLOOR PLAN - FROM 0+020 to 0+070

| SHEET NUMBER | ISSUE | DATE |
|---|---|---|
| A-020 | | FEBRUARY 2020 |

**KHAMMASH** ARCHITECTS

P.O. Box 921474, Amman - 11192, Jordan. Tel: +962 6 5695134, Fax: +962 6 5622386
E-mail: kh@khammash.com

CLIENT
00000000000
P.O.Box 7693, Amman 11118, Jordan | T +962 6 5005555 | F + 962 6 4650639 | W www.hbtf.com

PROJECT

ADDRESS
0000000, JORDAN

STATUS
TENDER

Copyright 2019 . Khammash Architects.
THIS DRAWING IS AND AT ALL TIMES REMAINS THE EXCLUSIVE PROPERTY OF KHAMMASH ARCHITECTS. ALL MEASUREMENTS MUST BE CHECKED BY THE CONTRACTOR ON SITE BEFORE THE COMMENCEMENT OF ANY WORKS.

NOTES

| ISSUE | DATE | AMENDMENT | CHECKED |
|---|---|---|---|

| ISSUE | DATE | AMENDMENT | CHECKED |
|---|---|---|---|

| DRAWN | NORTH | SCALE | DRAWING TITLE |
|---|---|---|---|
| - | | 1:100 A1 | GROUND FLOOR PLAN - FROM 0+070 to 0+120 |
| CHECKED | APPROVED | | SHEET NUMBER / ISSUE / DATE |
| - | AK | | A-021 FEBRUARY 2020 |

**KHAMMASH** ARCHITECTS

P.O. Box 921474, Amman - 11192, Jordan. Tel: +962 6 5695134, Fax: +962 6 5622386
E-mail: kh@khammash.com

CLIENT

00000000000

P.O.Box 7693, Amman 11118, Jordan | T +962 6 5005555 | F + 962 6 4650639 | W www.hbtf.com

PROJECT

ADDRESS

0000000, JORDAN

STATUS

TENDER


Copyright 2019 . Khammash Architects.

THIS DRAWING IS AND AT ALL TIMES REMAINS THE EXCLUSIVE PROPERTY OF KHAMMASH ARCHITECTS. ALL MEASUREMENTS MUST BE CHECKED BY THE CONTRACTOR ON SITE BEFORE THE COMMENCEMENT OF ANY WORKS.


NOTES

| ISSUE | DATE | AMENDMENT | CHECKED |
|---|---|---|---|

| ISSUE | DATE | AMENDMENT | CHECKED |
|---|---|---|---|

| DRAWN | NORTH | SCALE |
|---|---|---|
| – | | 1:100 A1 |
| CHECKED | APPROVED | |
| – | AK | |

DRAWING TITLE

GROUND FLOOR PLAN - FROM 0+120 to 0+200

| SHEET NUMBER | ISSUE | DATE |
|---|---|---|
| A-022 | | FEBRUARY 2020 |

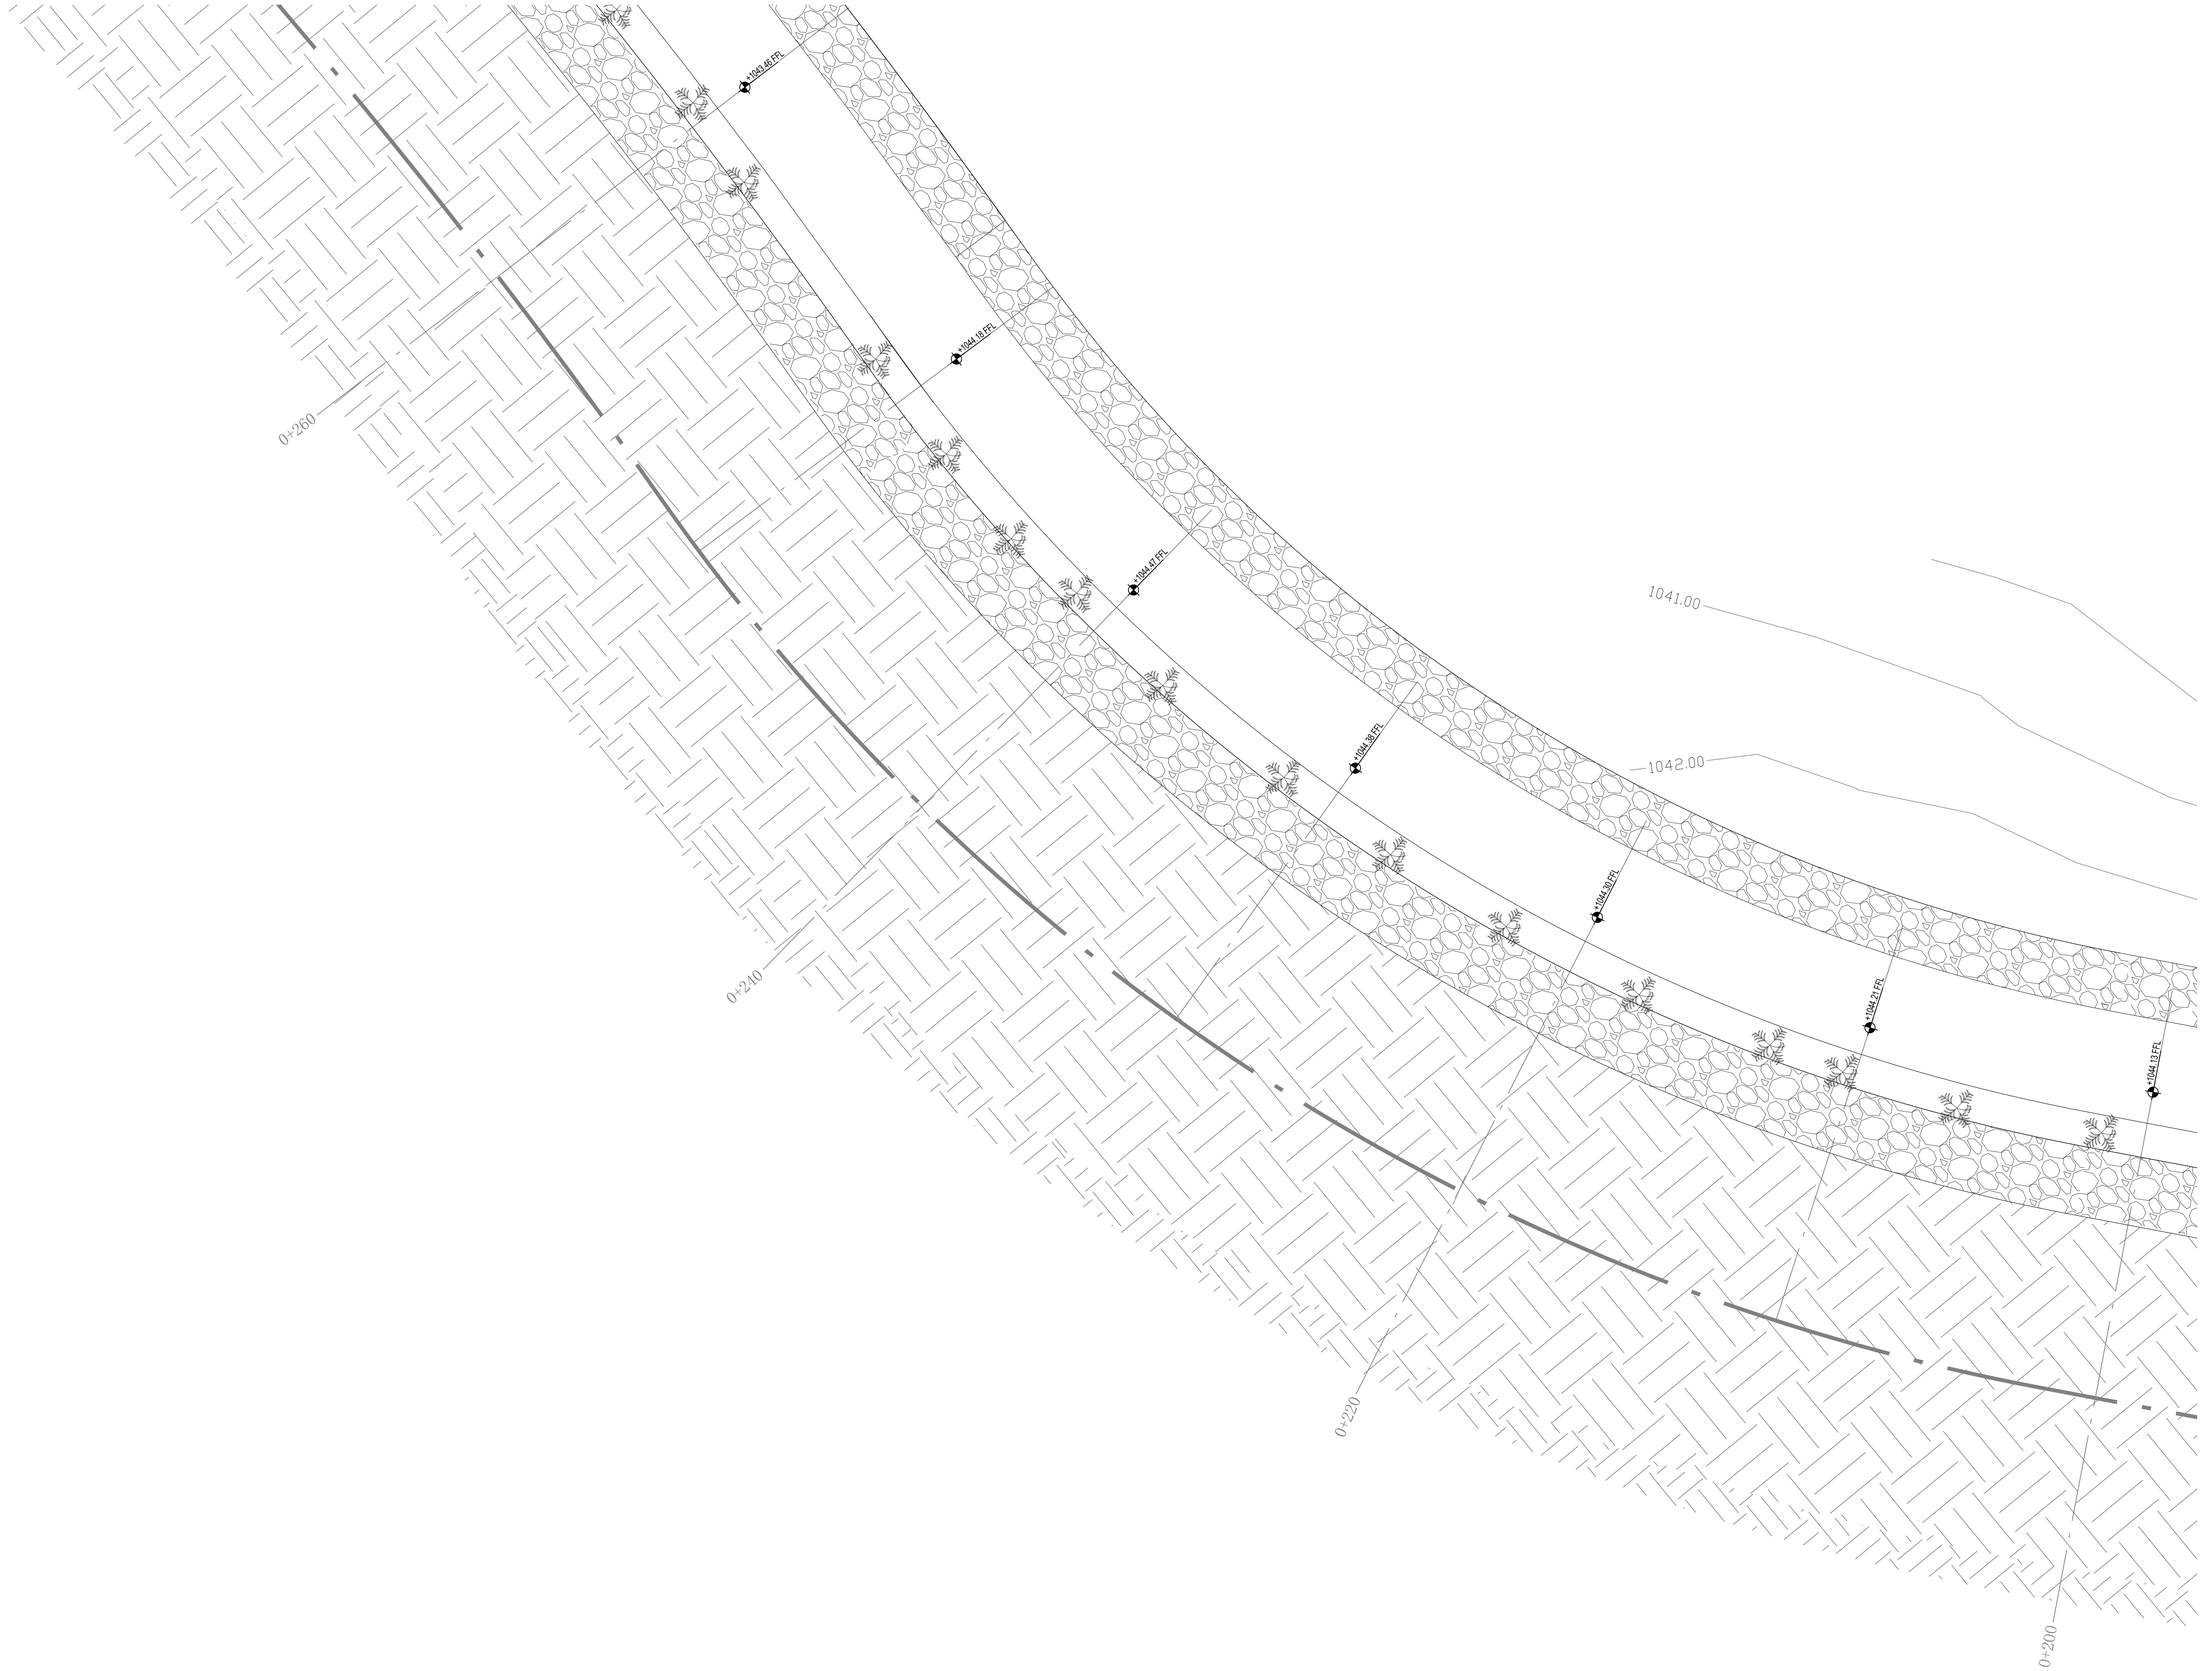


**KHAMMASH** ARCHITECTS

P.O. Box 921474, Amman - 11192, Jordan. Tel: +962 6 5695134, Fax: +962 6 5622386
E-mail: kh@khammash.com

P.O.Box 7693, Amman 11118, Jordan | T +962 6 5005555 | F + 962 6 4650639 | W www.hbtf.com

CLIENT
00000000000

ADDRESS
0000000, JORDAN

PROJECT

STATUS
TENDER

Copyright 2019 . Khammash Architects.
THIS DRAWING IS AND AT ALL TIMES REMAINS THE EXCLUSIVE PROPERTY OF KHAMMASH ARCHITECTS. ALL MEASUREMENTS MUST BE CHECKED BY THE CONTRACTOR ON SITE BEFORE THE COMMENCEMENT OF ANY WORKS.

NOTES

| ISSUE | DATE | AMENDMENT | CHECKED |
|---|---|---|---|

| ISSUE | DATE | AMENDMENT | CHECKED |
|---|---|---|---|

| DRAWN | NORTH | SCALE |
|---|---|---|
| – | | 1:100 A1 |
| CHECKED | APPROVED | |
| – | AK | |

DRAWING TITLE
GROUND FLOOR PLAN - FROM 0+200 to 0+260

| SHEET NUMBER | ISSUE | DATE |
|---|---|---|
| A-023 | | FEBRUARY 2020 |

**KHAMMASH** ARCHITECTS

P.O. Box 921474, Amman - 11192, Jordan. Tel: +962 6 5695134, Fax: +962 6 5622386
E-mail: kh@khammash.com

CLIENT

00000000000

P.O.Box 7693, Amman 11118, Jordan | T +962 6 5005555 | F + 962 6 4650639 | W www.hbtf.com

PROJECT

ADDRESS

0000000, JORDAN

STATUS

TENDER

Copyright 2019 . Khammash Architects.
THIS DRAWING IS AND AT ALL TIMES REMAINS THE EXCLUSIVE PROPERTY OF KHAMMASH ARCHITECTS. ALL MEASUREMENTS MUST BE CHECKED BY THE CONTRACTOR ON SITE BEFORE THE COMMENCEMENT OF ANY WORKS.

NOTES

| ISSUE | DATE | AMENDMENT | CHECKED |
|---|---|---|---|

| ISSUE | DATE | AMENDMENT | CHECKED |
|---|---|---|---|

| DRAWN | NORTH | SCALE |
|---|---|---|
| - | | 1:100 A1 |
| CHECKED | APPROVED | |
| - | AK | |

DRAWING TITLE

GROUND FLOOR PLAN - FROM 0+260 to 0+320

| SHEET NUMBER | ISSUE | DATE |
|---|---|---|
| A-024 | | FEBRUARY 2020 |

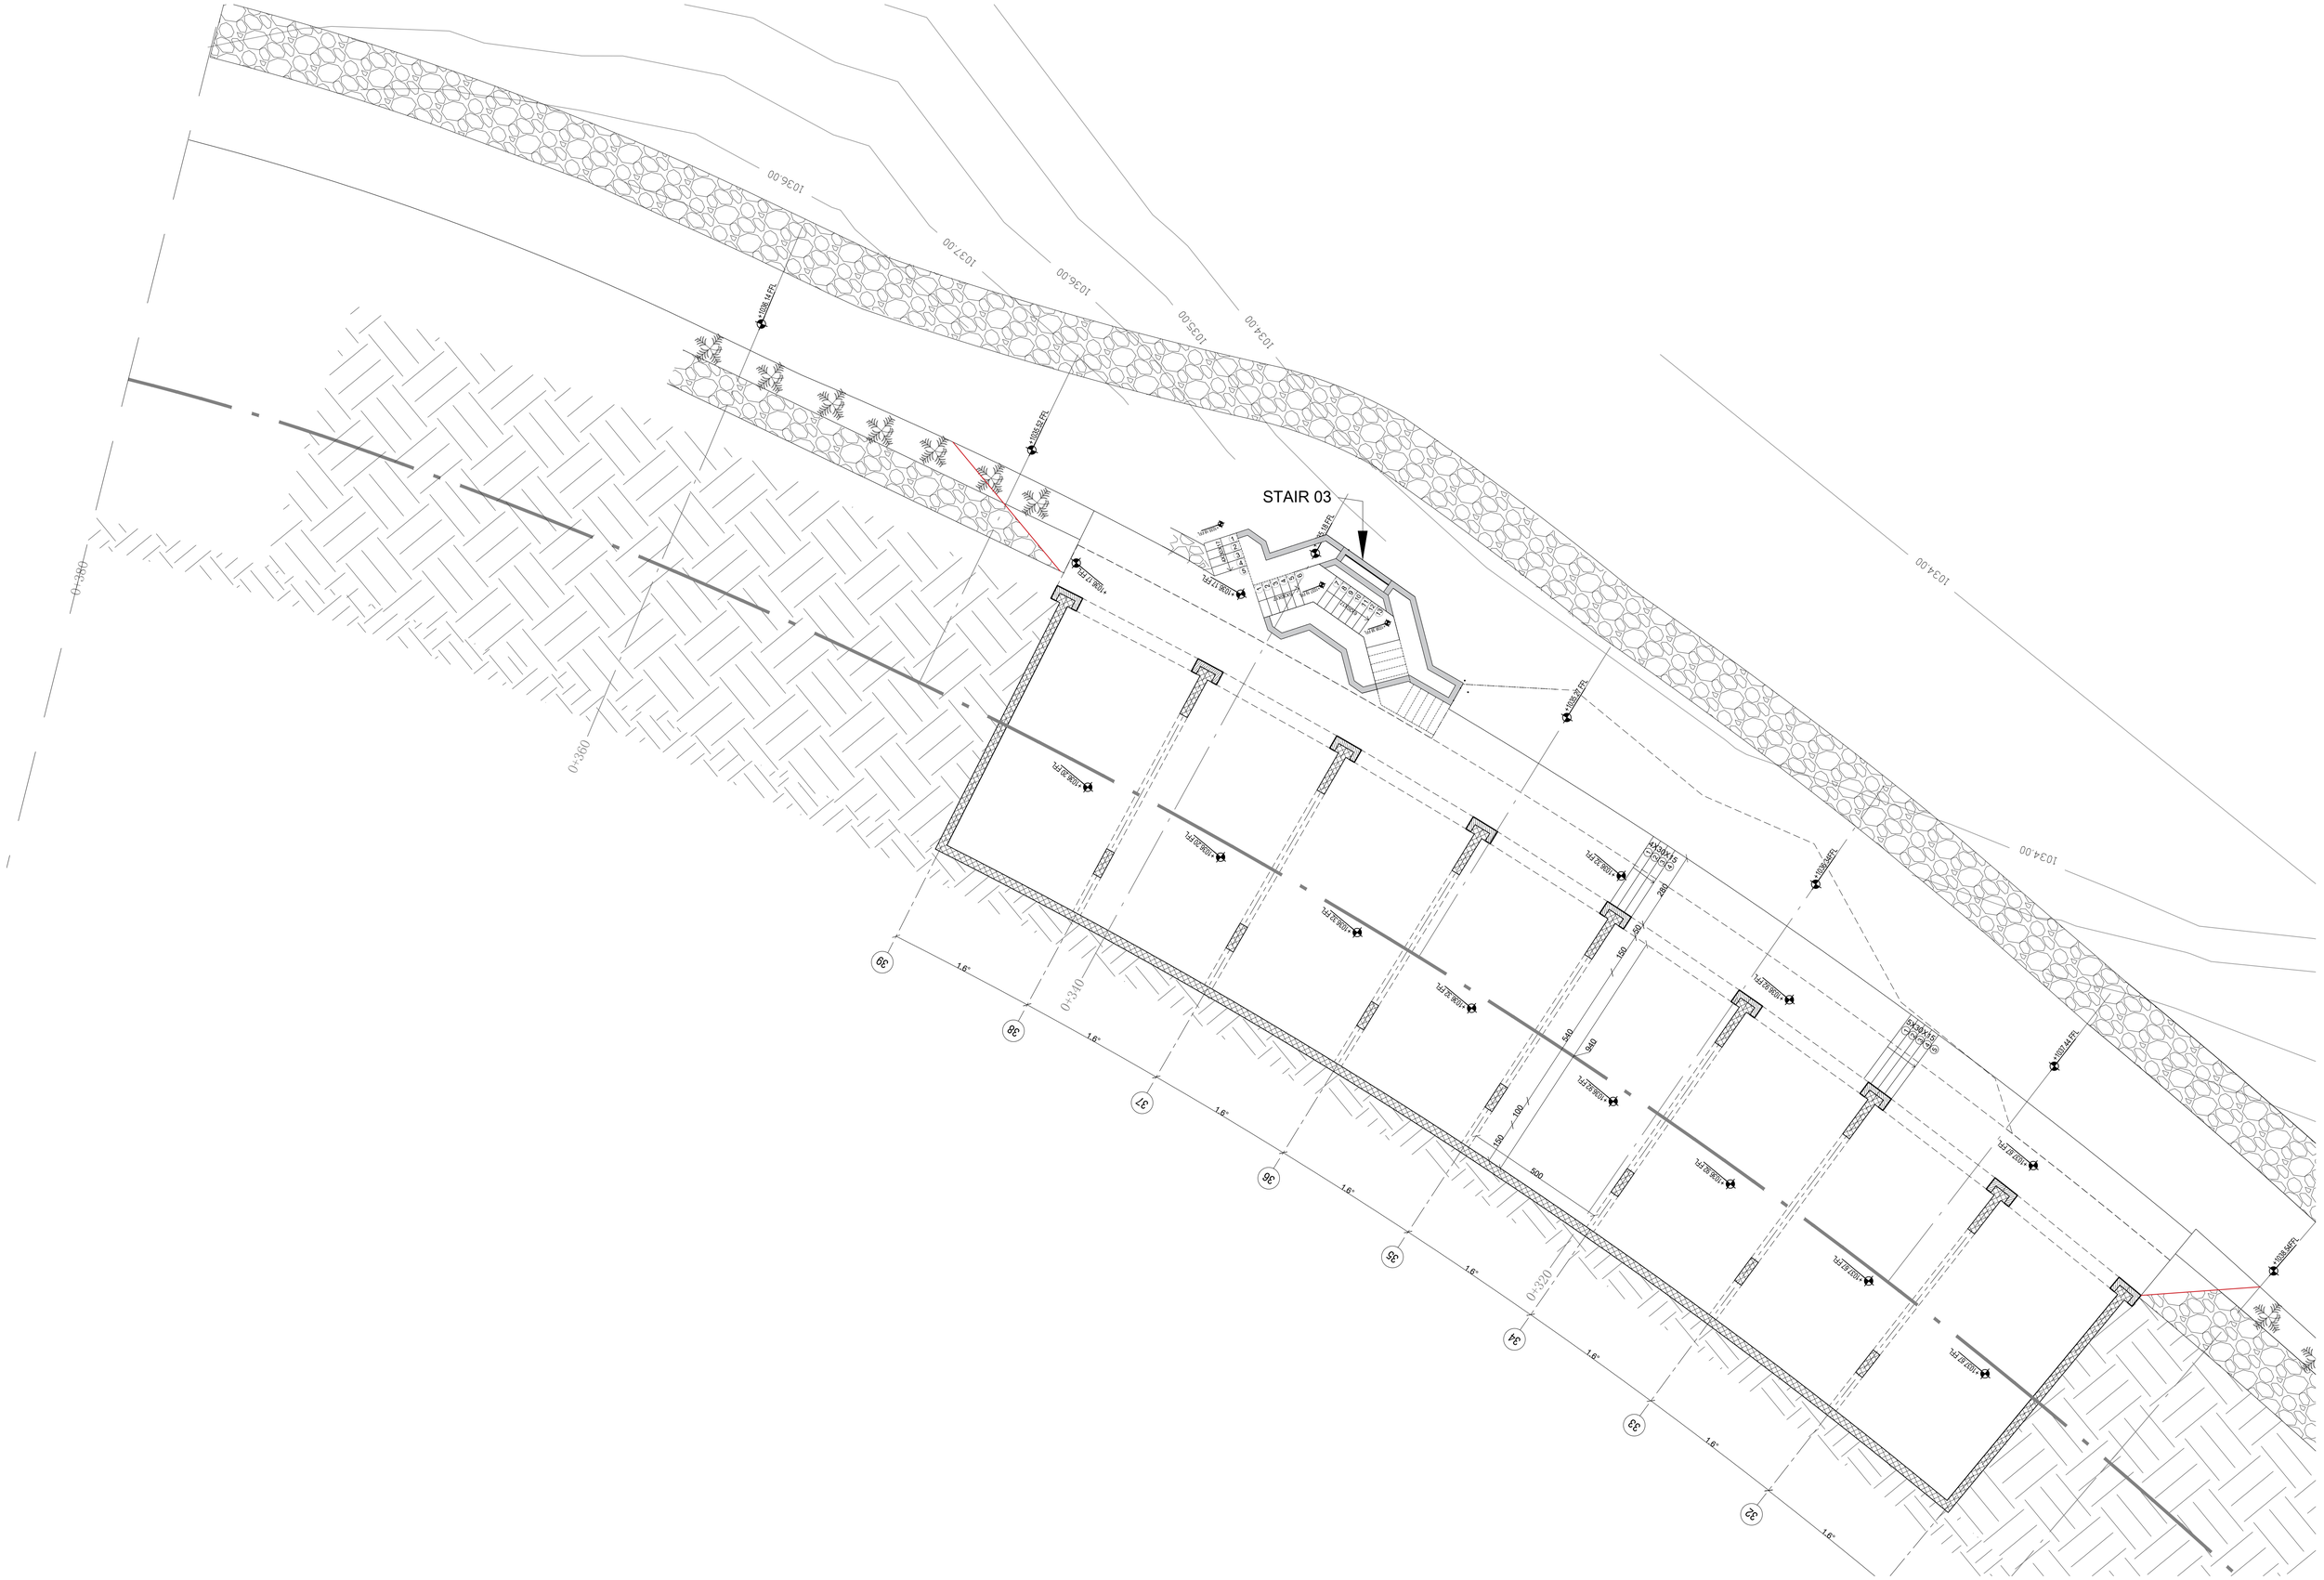


KHAMMASH ARCHITECTS

P.O. Box 921474, Amman - 11192, Jordan. Tel: +962 6 5695134, Fax: +962 6 5622386
E-mail: kh@khammash.com.

CLIENT

00000000000

P.O.Box 7693, Amman 11118, Jordan | T +962 6 5005555 | F + 962 6 4650639 | W www.hbtf.com

PROJECT

ADDRESS

0000000, JORDAN

STATUS

TENDER

Copyright 2019 . Khammash Architects.
THIS DRAWING IS AND AT ALL TIMES REMAINS THE EXCLUSIVE PROPERTY OF KHAMMASH ARCHITECTS. ALL MEASUREMENTS MUST BE CHECKED BY THE CONTRACTOR ON SITE BEFORE THE COMMENCEMENT OF ANY WORKS.

NOTES

| ISSUE | DATE | AMENDMENT | CHECKED |
|---|---|---|---|
| | | | |

| ISSUE | DATE | AMENDMENT | CHECKED |
|---|---|---|---|
| | | | |

| DRAWN | NORTH | SCALE |
|---|---|---|
| – | | 1:100 A1 |
| CHECKED | APPROVED | |
| – | AK | |

DRAWING TITLE

GROUND FLOOR PLAN - FROM 0+320 to 0+360

| SHEET NUMBER | ISSUE | DATE |
|---|---|---|
| A-025 | | FEBRUARY 2020 |

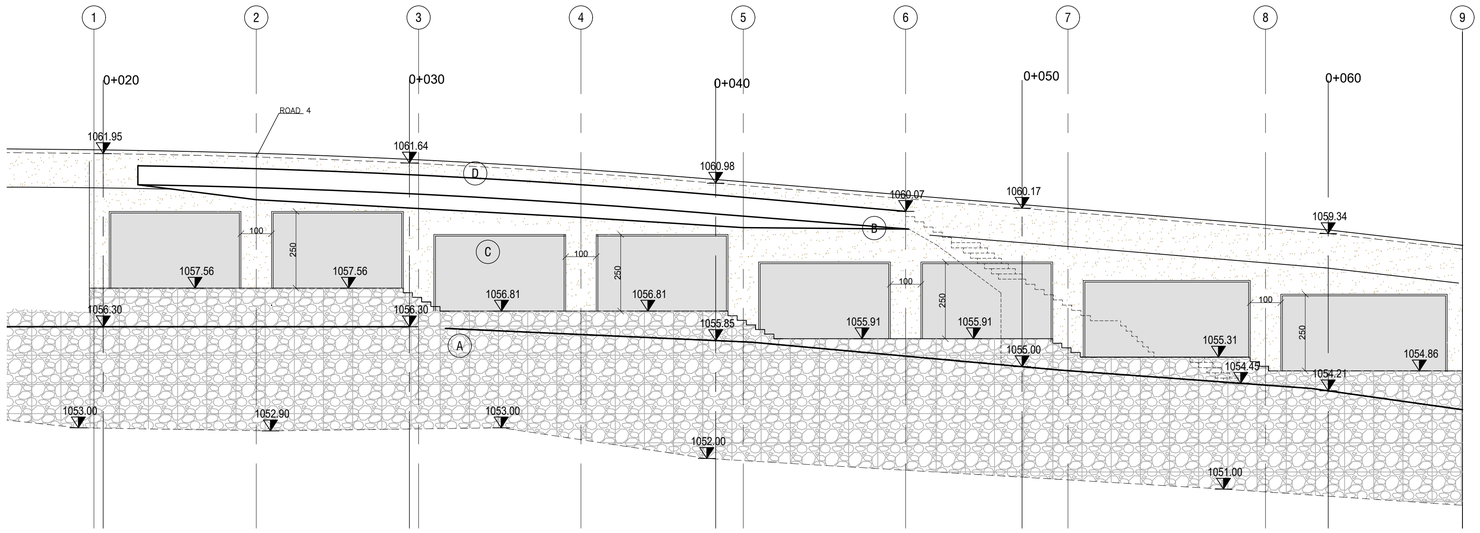


| | |
|---|---|
| A | Gabion |
| B | Rubble stone |
| C | Glass |
| D | Concrete |

ELEVATION 0+020 - 0+060

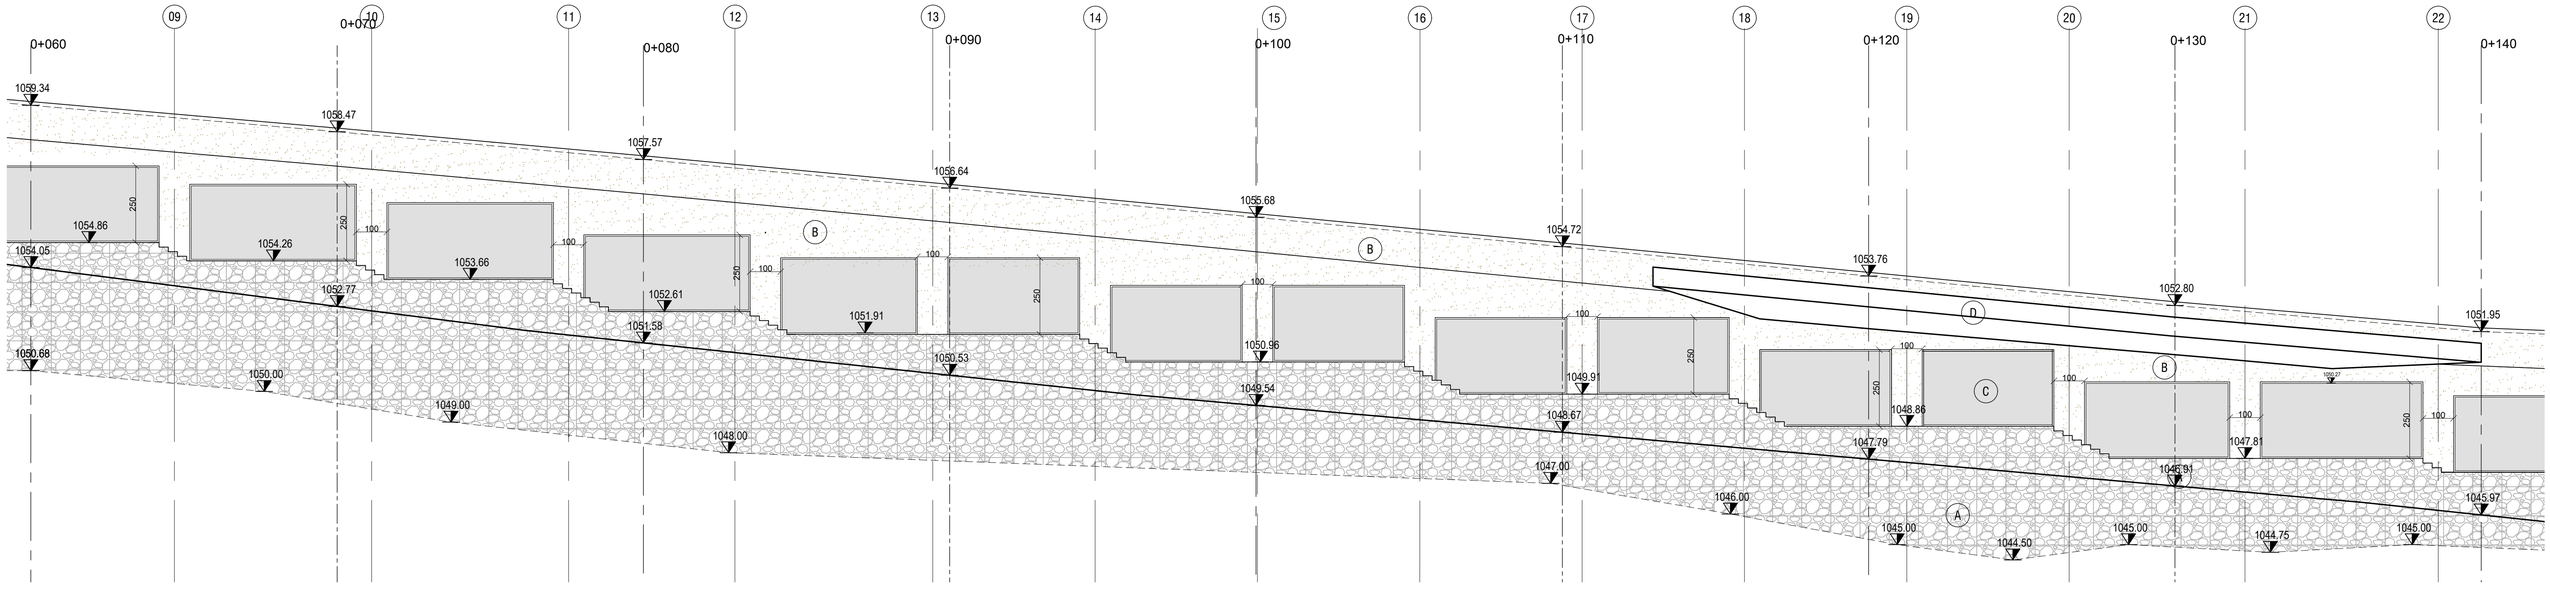


Elevation 0+060 - 0+140


**KHAMMASH** ARCHITECTS

P.O. Box 921474, Amman - 11192, Jordan. Tel. +962 6 5695134, Fax: +962 6 5622386
E-mail: kh@khammash.com

CLIENT

P.O.Box 7693, Amman 11118, Jordan | T +962 6 5005555 | F + 962 6 4650639 | W www.hdrf.com


PROJECT
Road 4

ADDRESS
Wadi Musa , JORDAN

STATUS
TENDER


Copyright 2019 . Khammash Architects.

THIS DRAWING IS AND AT ALL TIMES REMAINS THE EXCLUSIVE PROPERTY OF KHAMMASH ARCHITECTS. ALL MEASUREMENTS MUST BE CHECKED BY THE CONTRACTOR ON SITE BEFORE THE COMMENCEMENT OF ANY WORKS.


NOTES

| ISSUE | DATE | AMENDMENT | CHECKED |
|---|---|---|---|

| ISSUE | DATE | AMENDMENT | CHECKED |
|---|---|---|---|

| DRAWN | NORTH | SCALE |
|---|---|---|
| _ | | 1:100 A1 |
| CHECKED | APPROVED | |
| _ | AK | |

DRAWING TITLE
ELEVATIONS

| SHEET NUMBER | ISSUE | DATE |
|---|---|---|
| A-200 | | NOVEMBER-2019 |

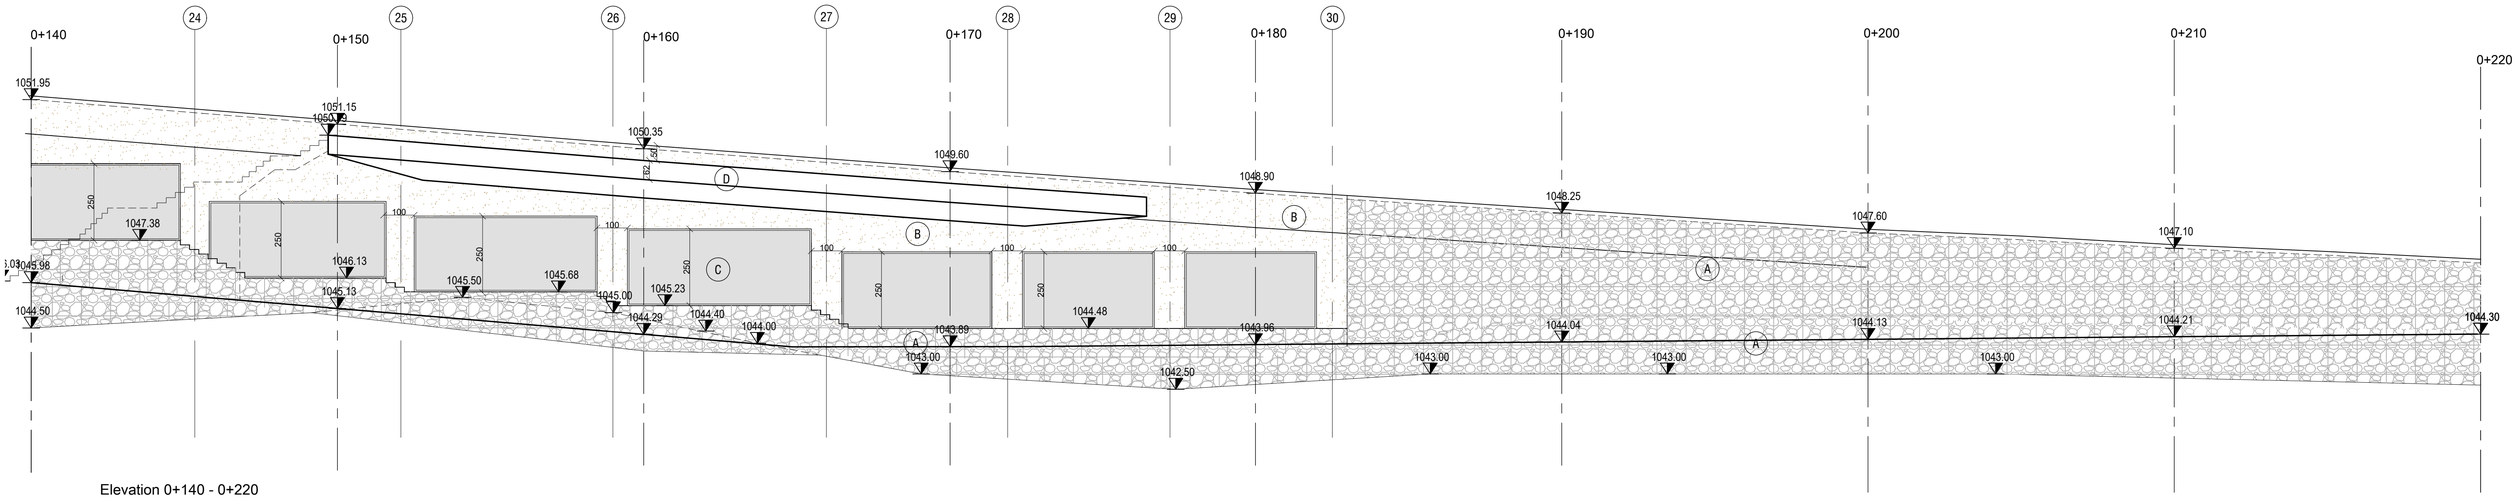


Elevation 0+140 - 0+220

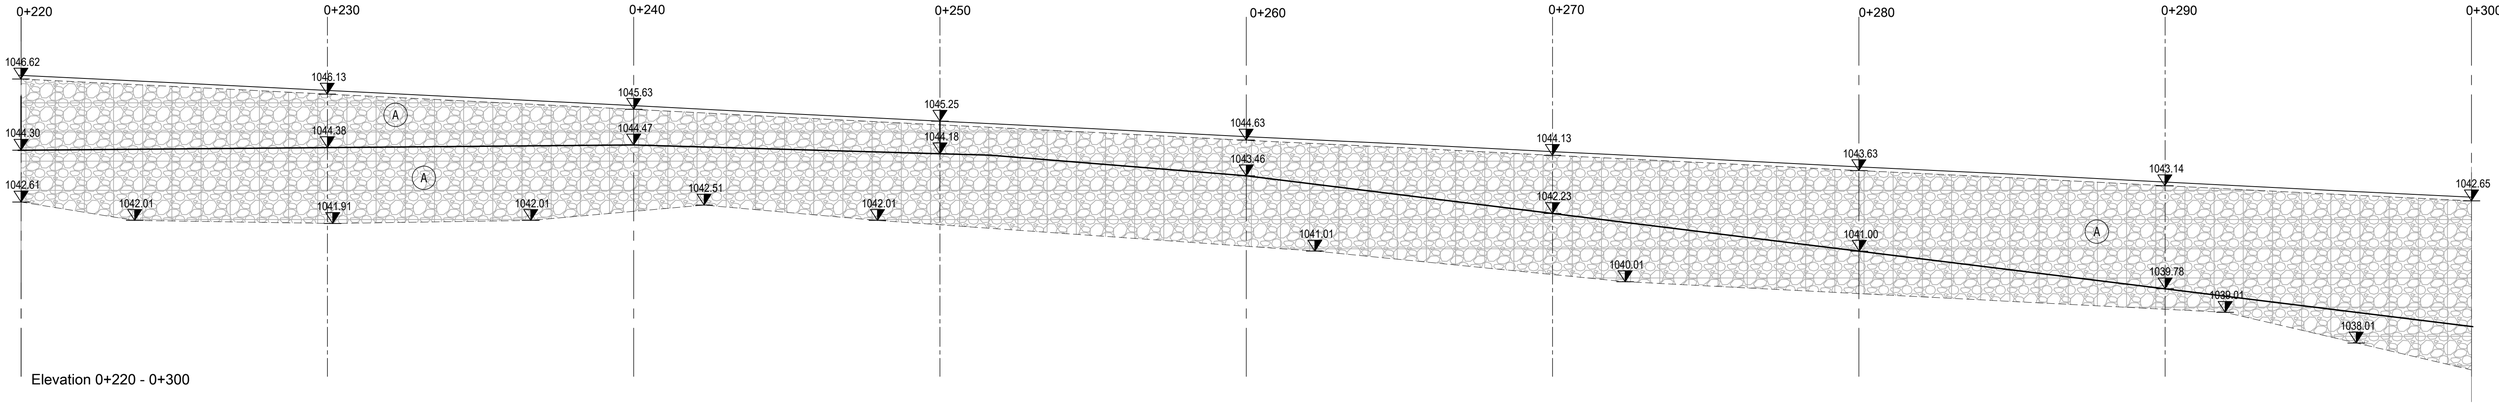


Elevation 0+220 - 0+300

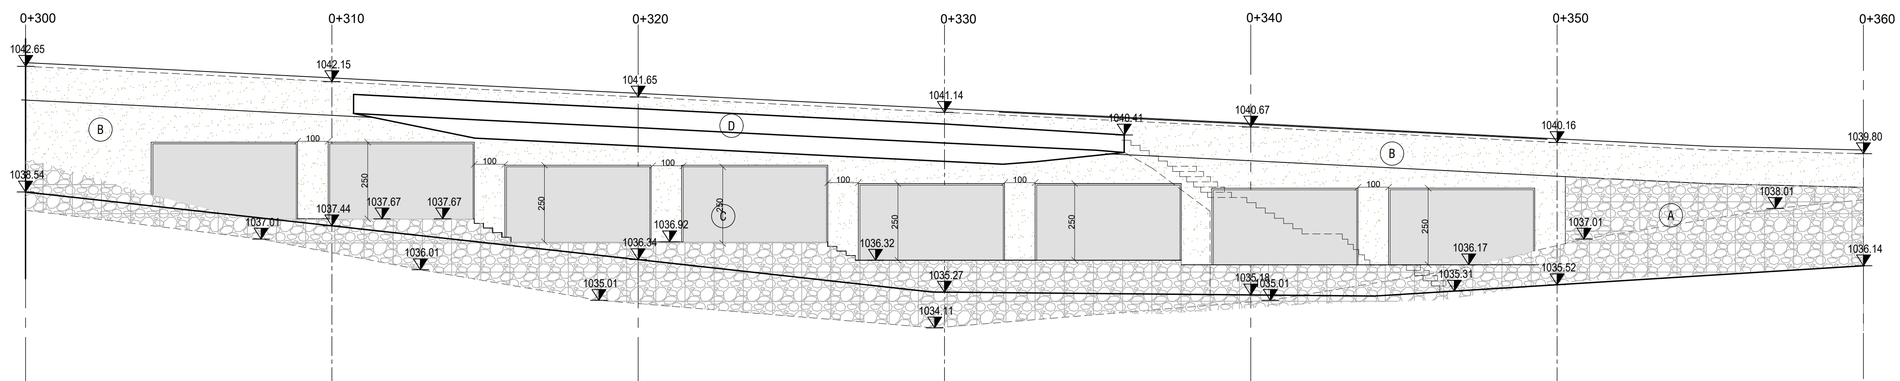


Elevation 0+300 - 0+360

| | |
|---|---|
| A | Gabion |
| B | Rubble stone |
| C | Glass |
| D | Concrete |


KHAMMASH ARCHITECTS

P.O. Box 921474, Amman - 11192, Jordan. Tel: +962 6 5690134, Fax: +962 6 5622386
E-mail: kk@khammash.com

P.O.Box 7693, Amman 11118, Jordan | T +962 6 5005555 | F + 962 6 4650639 | W www.hbtf.com


CLIENT: 00000000000

PROJECT: Road 4

ADDRESS: Wadi Musa , JORDAN

STATUS: TENDER


Copyright 2019 . Khammash Architects.

THIS DRAWING IS AND AT ALL TIMES REMAINS THE EXCLUSIVE PROPERTY OF KHAMMASH ARCHITECTS. ALL MEASUREMENTS MUST BE CHECKED BY THE CONTRACTOR ON SITE BEFORE THE COMMENCEMENT OF ANY WORKS.


NOTES

| ISSUE | DATE | AMENDMENT | CHECKED |
|---|---|---|---|
| | | | |

| ISSUE | DATE | AMENDMENT | CHECKED |
|---|---|---|---|
| | | | |

| DRAWN | NORTH | SCALE |
|---|---|---|
| – | | 1:100 A1 |
| CHECKED | APPROVED | |
| – | AK | |

DRAWING TITLE: ELEVATIONS

| SHEET NUMBER | ISSUE | DATE |
|---|---|---|
| A-201 | | NOVEMBER-2019 |

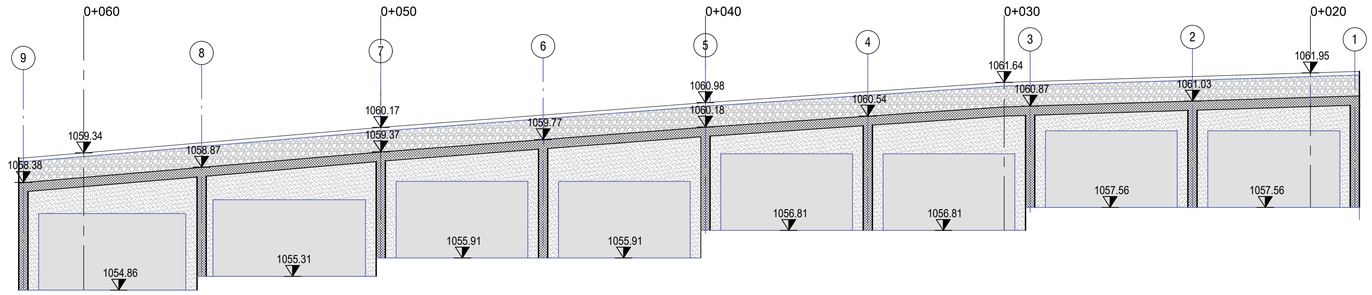


SECTION (center line) +20_+60

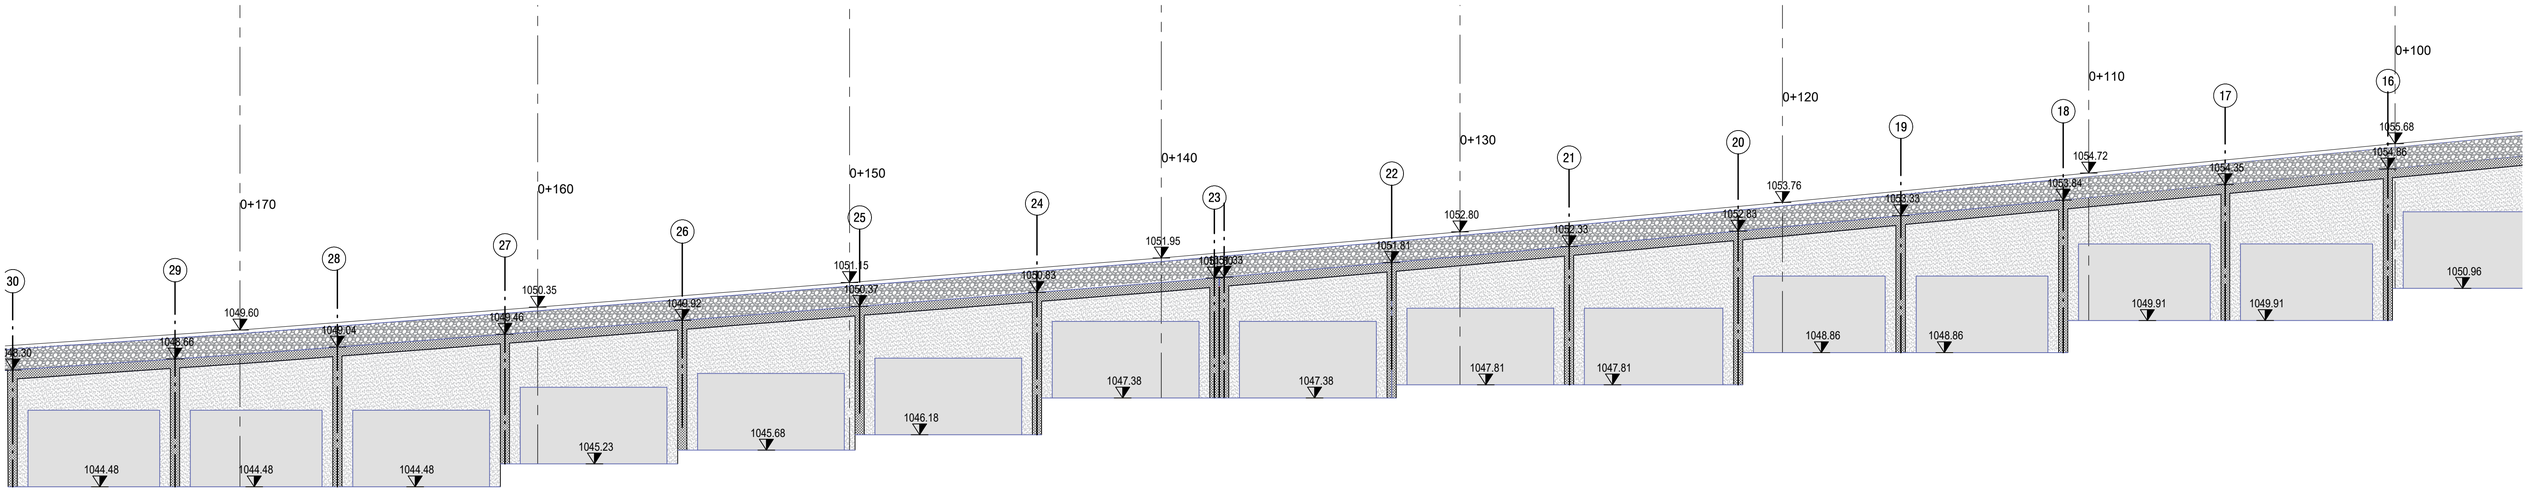


SECTION (center line) +60_+180

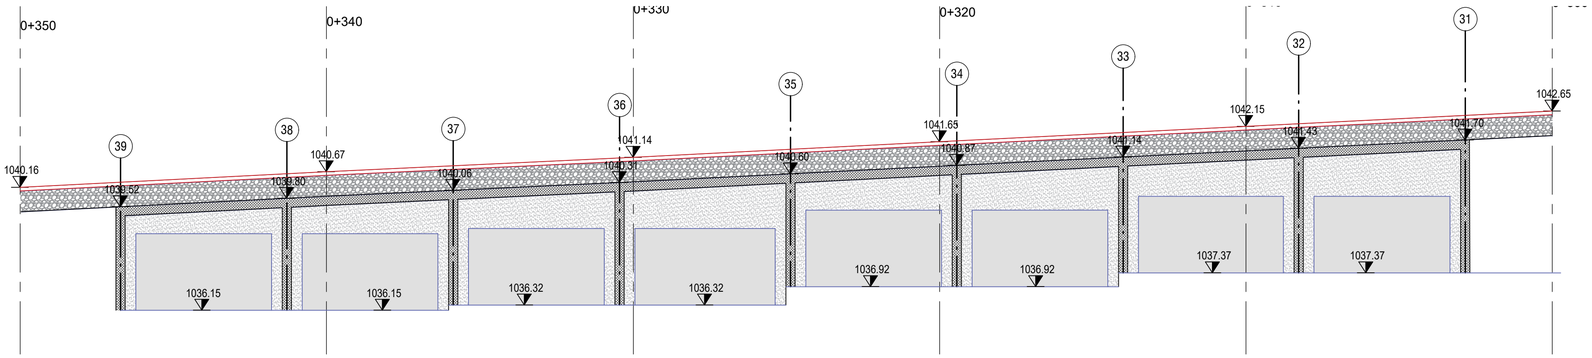


SECTION (center line) +300_+350

**KHAMMASH** ARCHITECTS

P.O. Box 921474, Amman - 11192, Jordan. Tel: +962 6 5699134, Fax: +962 6 5622386
E-mail: kh@khammash.com

CLIENT
00000000000

P.O.Box 7693, Amman 11118, Jordan | T +962 6 5005555 | F + 962 6 4650639 | W www.hbtf.com

PROJECT
Road 4
ADDRESS
Wadi Musa , JORDAN

STATUS
TENDER

Copyright 2019 . Khammash Architects.
THIS DRAWING IS AND AT ALL TIMES REMAINS THE EXCLUSIVE PROPERTY OF KHAMMASH ARCHITECTS. ALL MEASUREMENTS MUST BE CHECKED BY THE CONTRACTOR ON SITE BEFORE THE COMMENCEMENT OF ANY WORKS.

NOTES

| ISSUE | DATE | AMENDMENT | CHECKED |
|---|---|---|---|

| ISSUE | DATE | AMENDMENT | CHECKED |
|---|---|---|---|

| DRAWN | NORTH | SCALE |
|---|---|---|
| - | | 1:100 A1 |
| CHECKED | APPROVED | |
| - | AK | |

DRAWING TITLE
SECTION

| SHEET NUMBER | ISSUE | DATE |
|---|---|---|
| A- | | JULY 2020- |

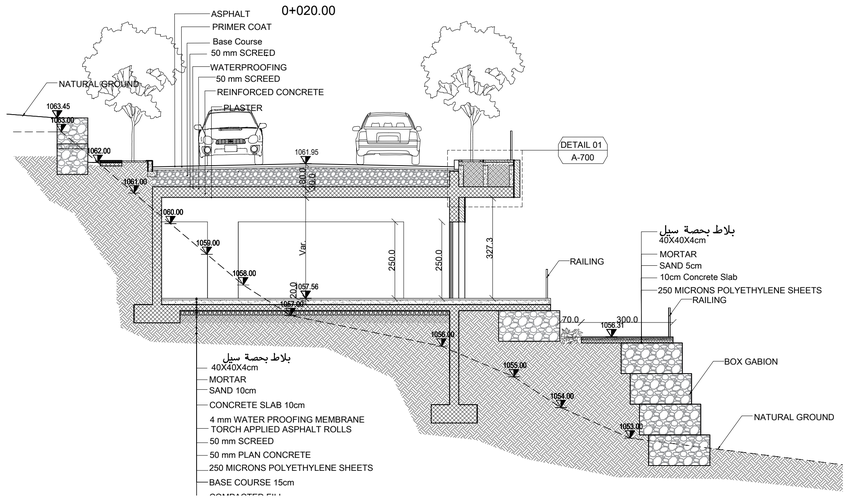


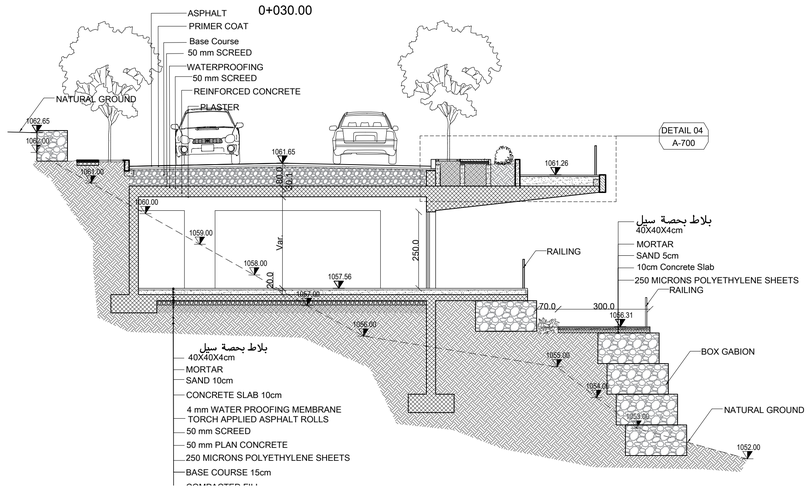


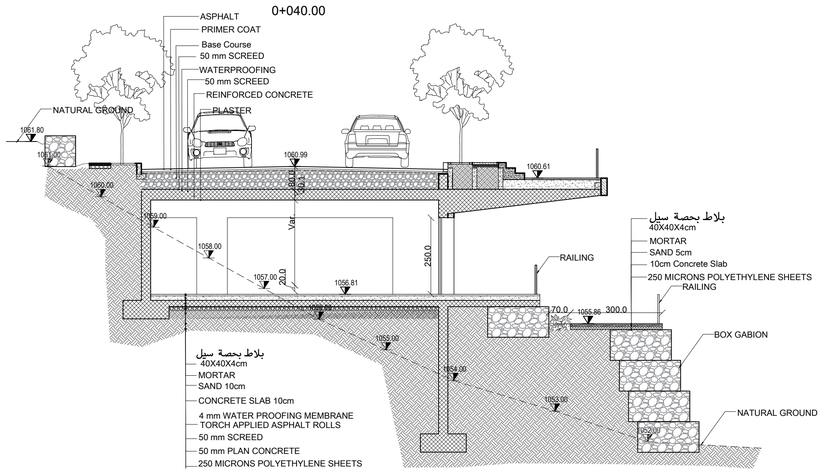


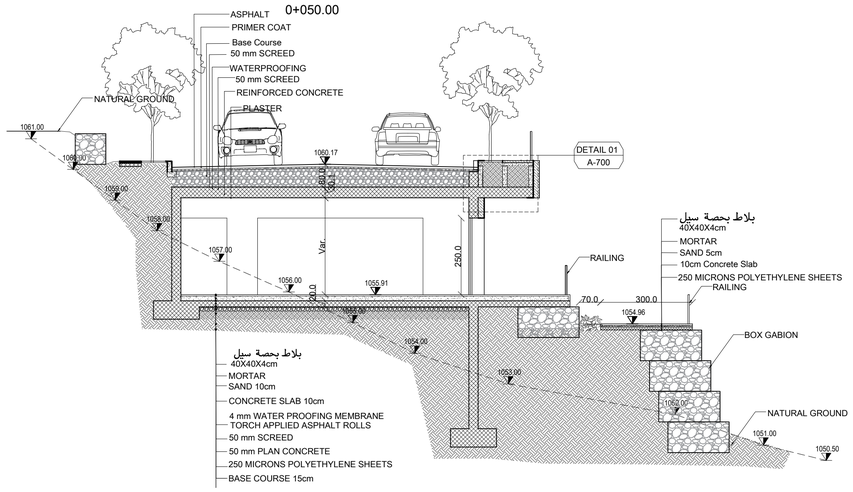


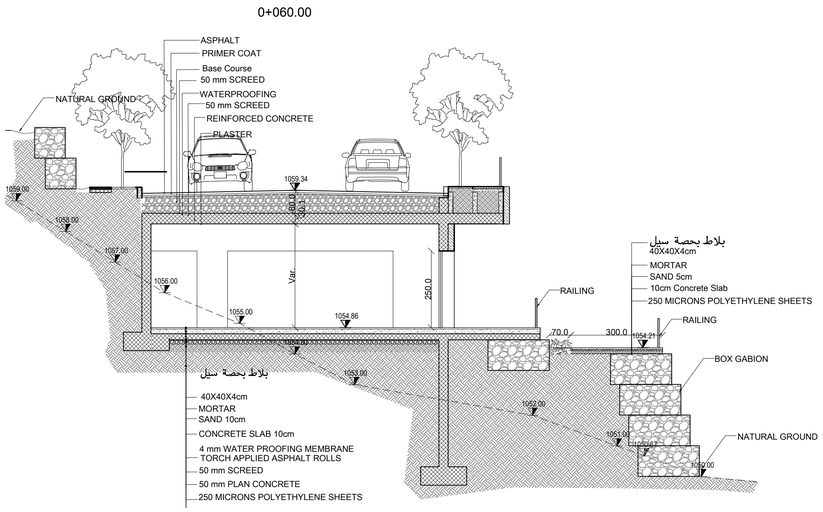


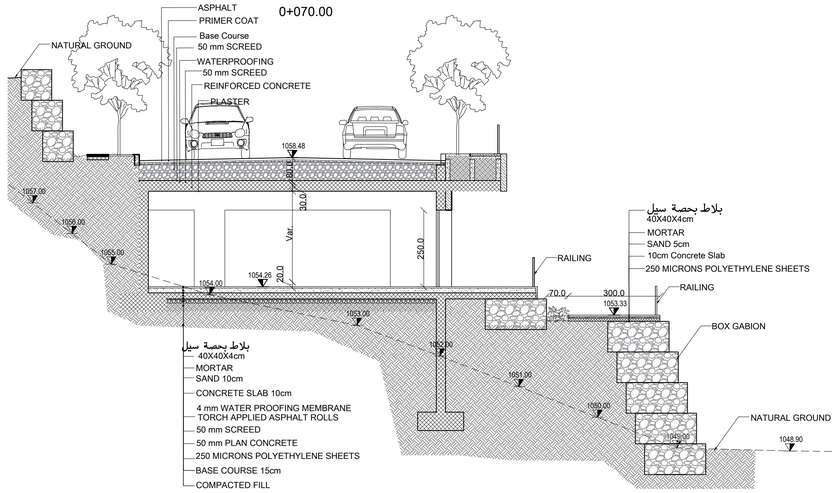


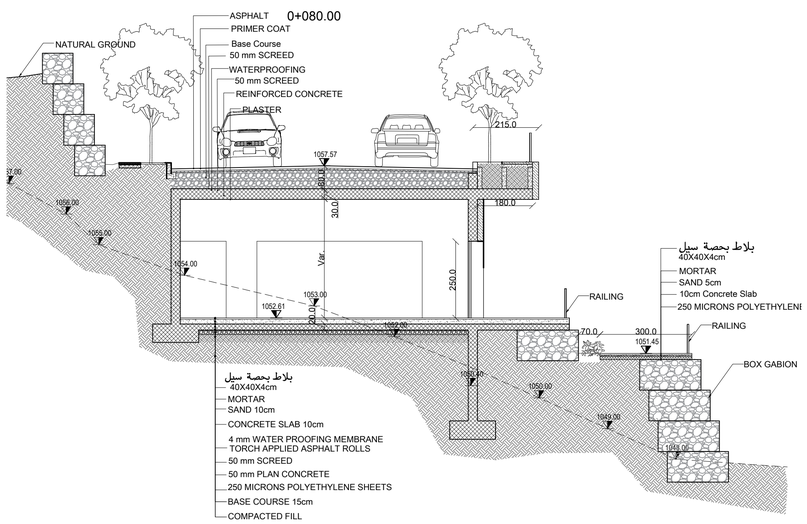


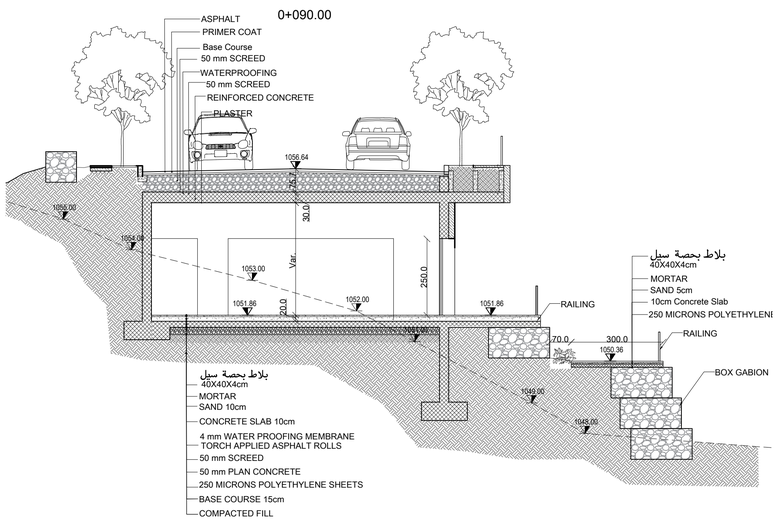


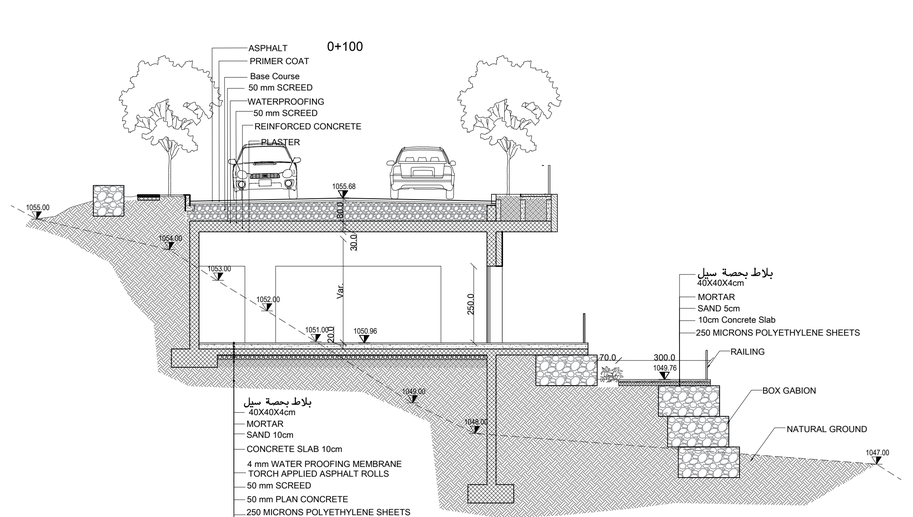


**KHAMMASH** ARCHITECTS

P.O. Box 921474, Amman - 11192, Jordan. Tel: +962 6 5695134. Fax: +962 6 5622386
E-mail: khl@khammash.com

P.O.Box 7693, Amman 11118, Jordan | T +962 6 5005555 | F + 962 6 4650639 | W www.hdlf.com

CLIENT
00000000000

PROJECT
Road 4

ADDRESS
Wadi Musa, JORDAN

STATUS
TENDER

Copyright 2019 . Khammash Architects.
THIS DRAWING IS AND AT ALL TIMES REMAINS THE EXCLUSIVE PROPERTY OF KHAMMASH ARCHITECTS. ALL MEASUREMENTS MUST BE CHECKED BY THE CONTRACTOR ON SITE BEFORE THE COMMENCEMENT OF ANY WORKS.

NOTES

| ISSUE | DATE | AMENDMENT | CHECKED |
|---|---|---|---|

| ISSUE | DATE | AMENDMENT | CHECKED |
|---|---|---|---|

| DRAWN | NORTH | SCALE | DRAWING TITLE |
|---|---|---|---|
| — | | 1:100 A1 | SECTIONS |
| CHECKED | APPROVED | SHEET NUMBER | ISSUE DATE |
| — | AK | A—300 | NOV 2020 |

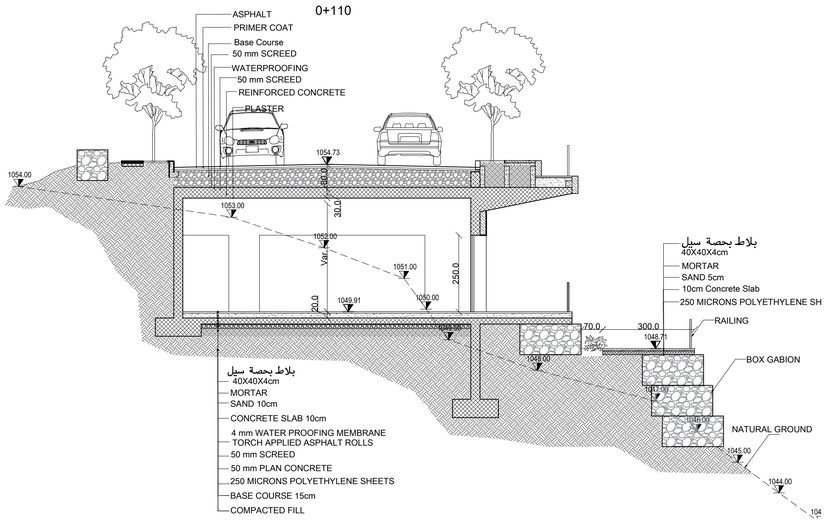


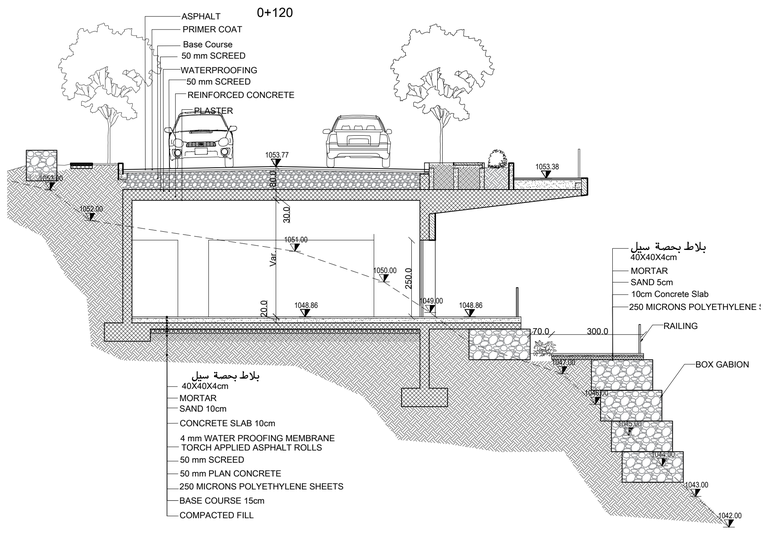


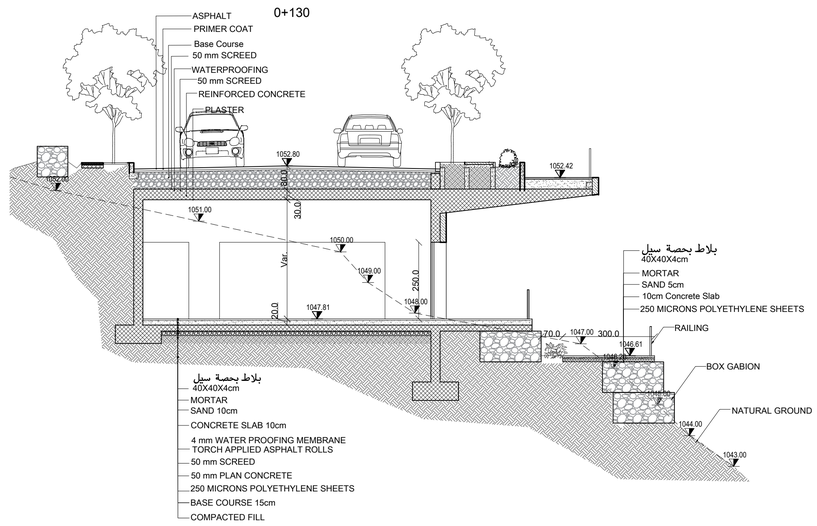


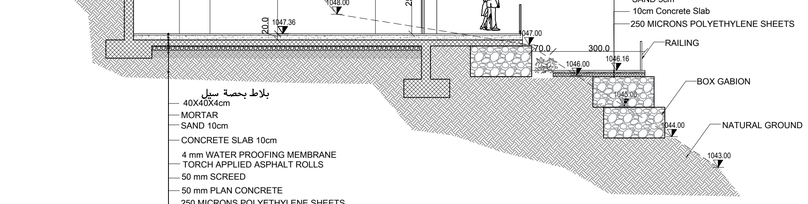


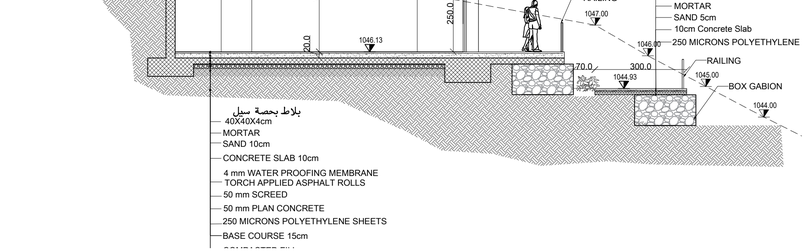


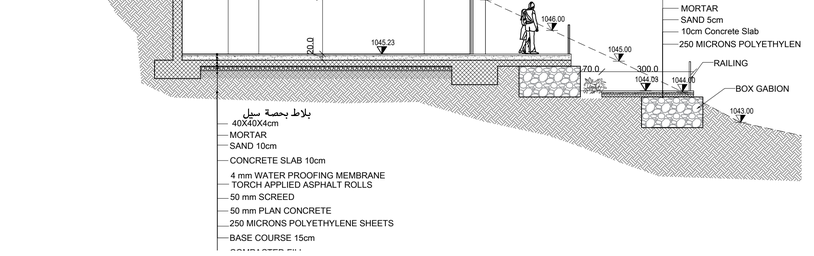


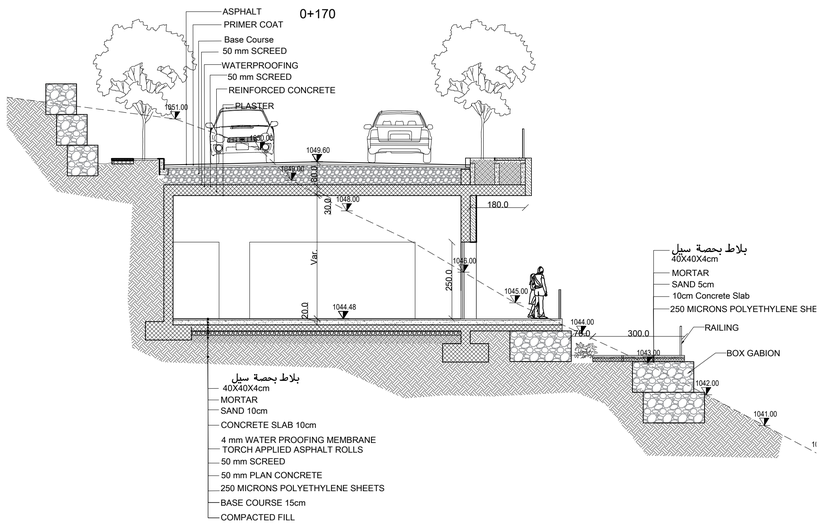


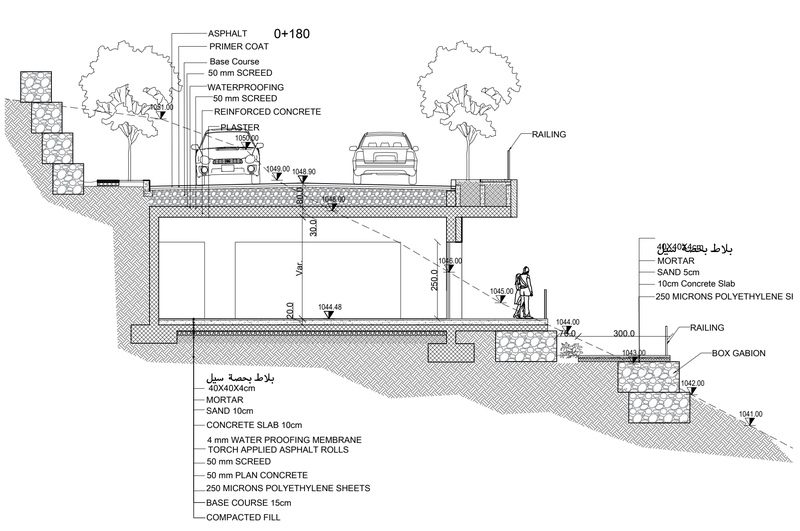


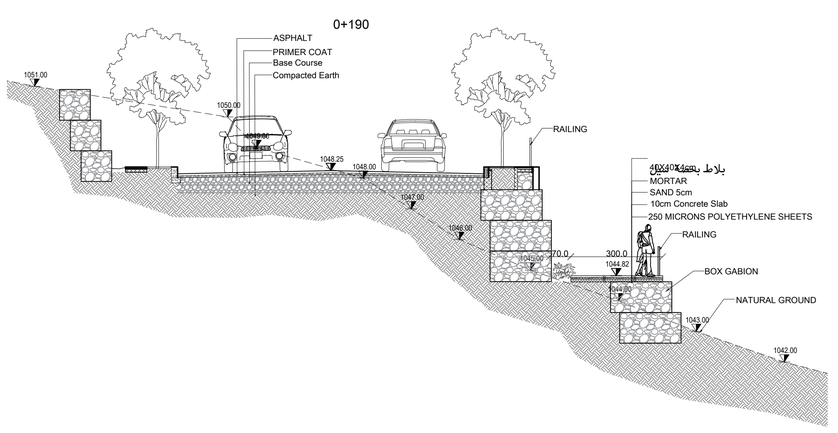



**KHAMMASH** ARCHITECTS

P.O.Box 921474, Amman - 11192, Jordan. Tel: +962 6 5695134, Fax: +962 6 5622386
E-mail: info@khammash.com


CLIENT
00000000000


P.O.Box 7693, Amman 11118, Jordan | T +962 6 5005555 | F + 962 6 4650639 | W www.hbf.com


PROJECT
Road 4

ADDRESS
Wadi Musa, JORDAN

STATUS
TENDER


Copyright 2019 . Khammash Architects.
THIS DRAWING IS AND AT ALL TIMES REMAINS THE EXCLUSIVE PROPERTY OF KHAMMASH ARCHITECTS. ALL MEASUREMENTS MUST BE CHECKED BY THE CONTRACTOR ON SITE BEFORE THE COMMENCEMENT OF ANY WORKS.


NOTES

| ISSUE | DATE | AMENDMENT | CHECKED |
|---|---|---|---|

| ISSUE | DATE | AMENDMENT | CHECKED |
|---|---|---|---|

| DRAWN | NORTH | SCALE |
|---|---|---|
| — | | 1:100 A1 |
| CHECKED | APPROVED | |
| — | AK | |

DRAWING TITLE
SECTIONS

| SHEET NUMBER | ISSUE | DATE |
|---|---|---|
| A-301 | | NOV 2020 |

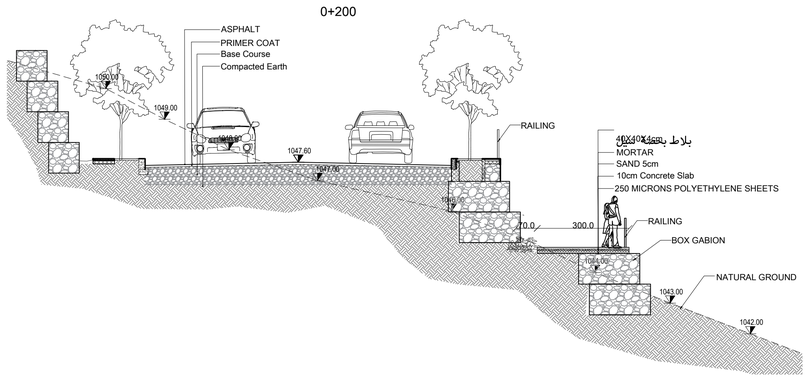


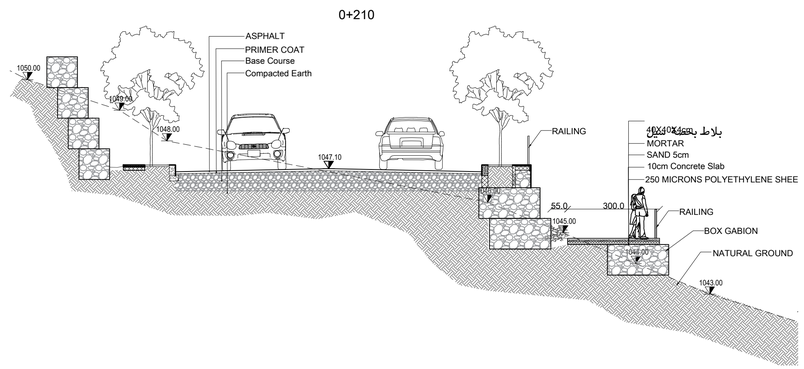


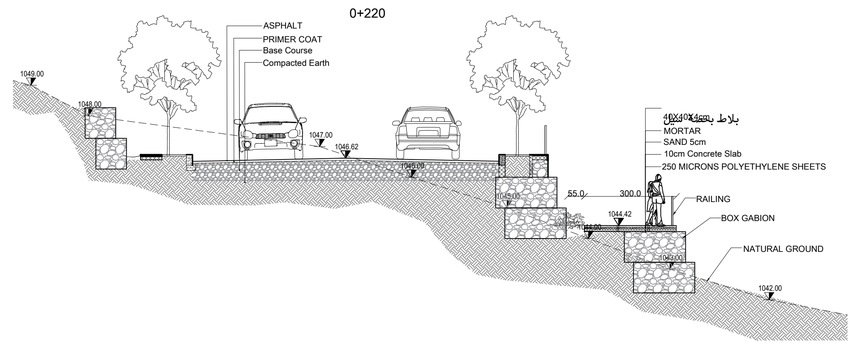


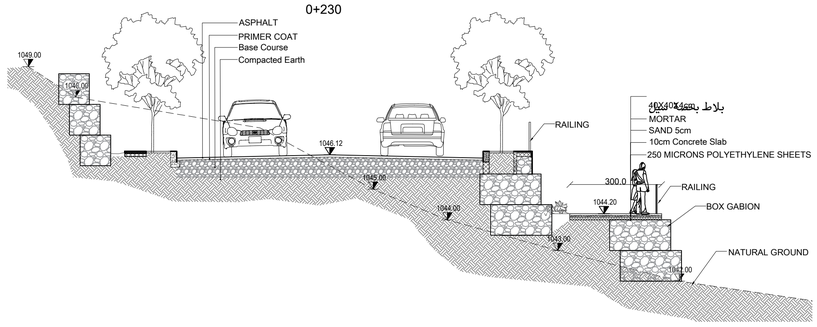


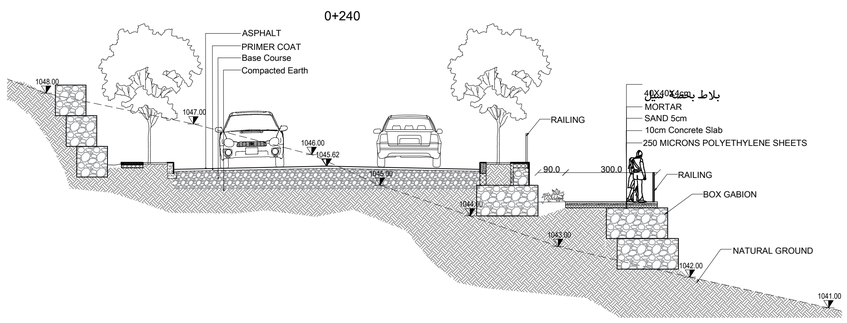


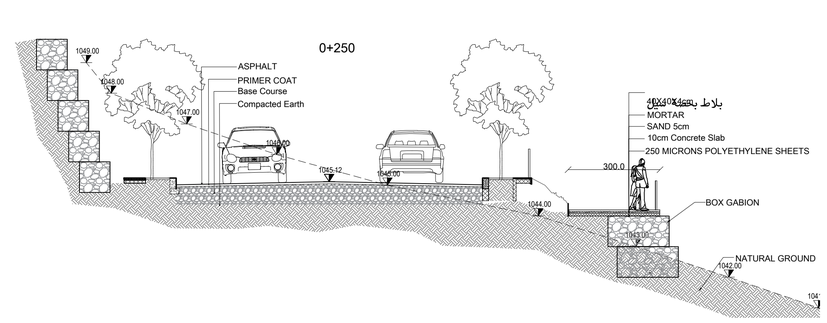


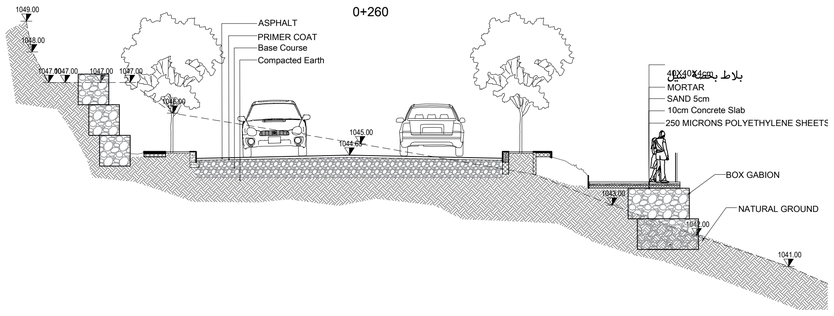


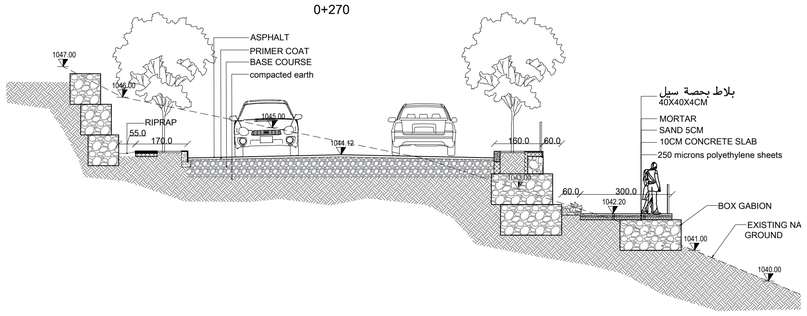


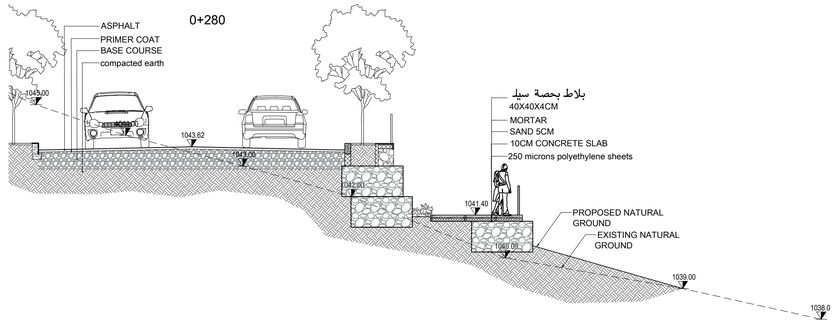


**KHAMMASH** ARCHITECTS

P.O. Box 921474, Amman - 11192, Jordan. Tel: +962 6 5695134. Fax: +962 6 5622386
E-mail: khl@khammash.com

P.O.Box 7693, Amman 11118, Jordan | T +962 6 5005555 | F + 962 6 4650639 | W www.hbf.com

CLIENT
00000000000

PROJECT
Road 4

ADDRESS
Wadi Musa, JORDAN

STATUS
TENDER

Copyright 2019 . Khammash Architects.
THIS DRAWING IS AND AT ALL TIMES REMAINS THE EXCLUSIVE PROPERTY OF KHAMMASH ARCHITECTS. ALL MEASUREMENTS MUST BE CHECKED BY THE CONTRACTOR ON SITE BEFORE THE COMMENCEMENT OF ANY WORKS.

NOTES

| ISSUE | DATE | AMENDMENT | CHECKED |
|---|---|---|---|

| ISSUE | DATE | AMENDMENT | CHECKED |
|---|---|---|---|

| DRAWN | NORTH | SCALE |
|---|---|---|
| — | | 1:100 A1 |

| CHECKED | APPROVED |
|---|---|
| — | AK |

DRAWING TITLE
SECTIONS

| SHEET NUMBER | ISSUE | DATE |
|---|---|---|
| A-302 | | NOV 2020 |

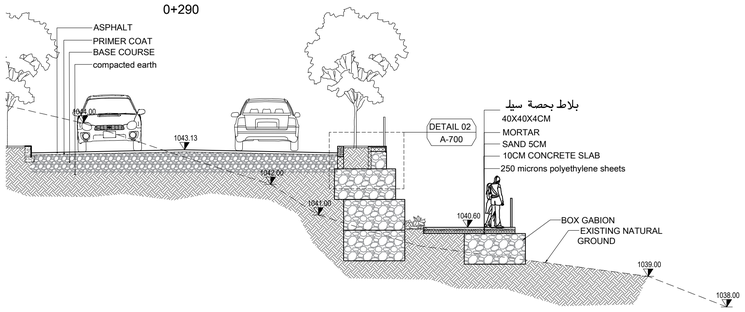


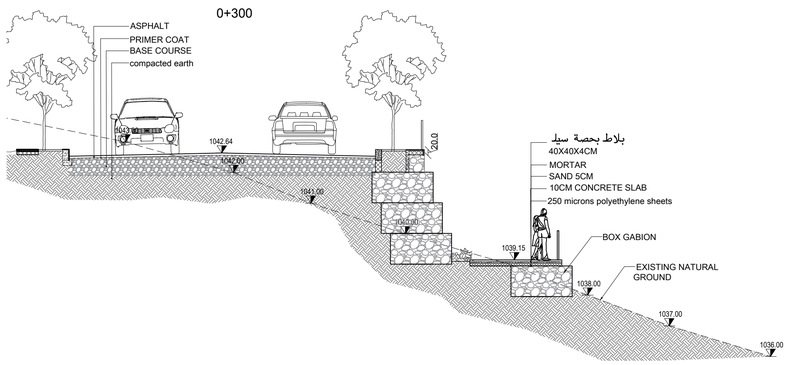


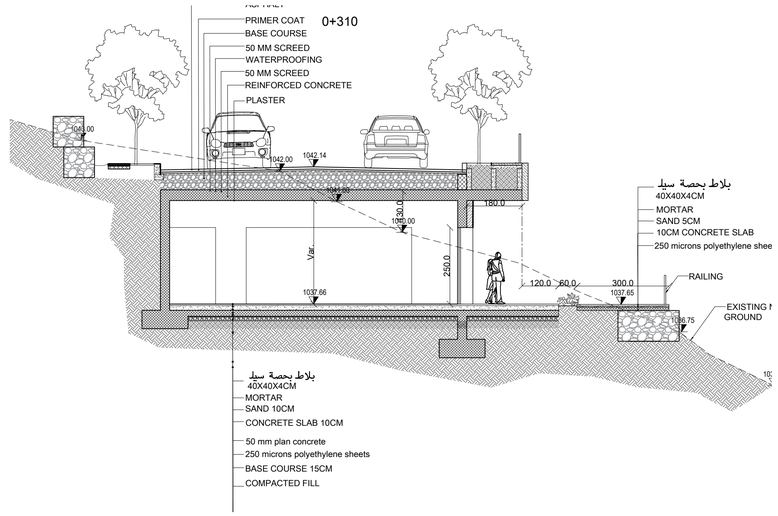


















KHAMMASH ARCHITECTS

P.O. Box 921474, Amman - 11192, Jordan. Tel: +962 6 5695134, Fax: +962 6 5622386
E-mail: info@khammash.com

P.O.Box 7693, Amman 11118, Jordan | T +962 6 5005555 | F + 962 6 4650639 | W www.hbtf.com


CLIENT

PROJECT
Road 4

ADDRESS
Wadi Musa, JORDAN

STATUS
TENDER


Copyright 2019 . Khammash Architects.
THIS DRAWING IS AND AT ALL TIMES REMAINS THE EXCLUSIVE PROPERTY OF KHAMMASH ARCHITECTS. ALL MEASUREMENTS MUST BE CHECKED BY THE CONTRACTOR ON SITE BEFORE THE COMMENCEMENT OF ANY WORKS.


NOTES

| ISSUE | DATE | AMENDMENT | CHECKED |
|---|---|---|---|

| ISSUE | DATE | AMENDMENT | CHECKED |
|---|---|---|---|

| DRAWN | NORTH | SCALE |
|---|---|---|
| — | | 1:100 A1 |
| CHECKED | APPROVED | |
| — | AK | |

DRAWING TITLE
SECTIONS

| SHEET NUMBER | ISSUE | DATE |
|---|---|---|
| A-303 | | NOV 2020 |

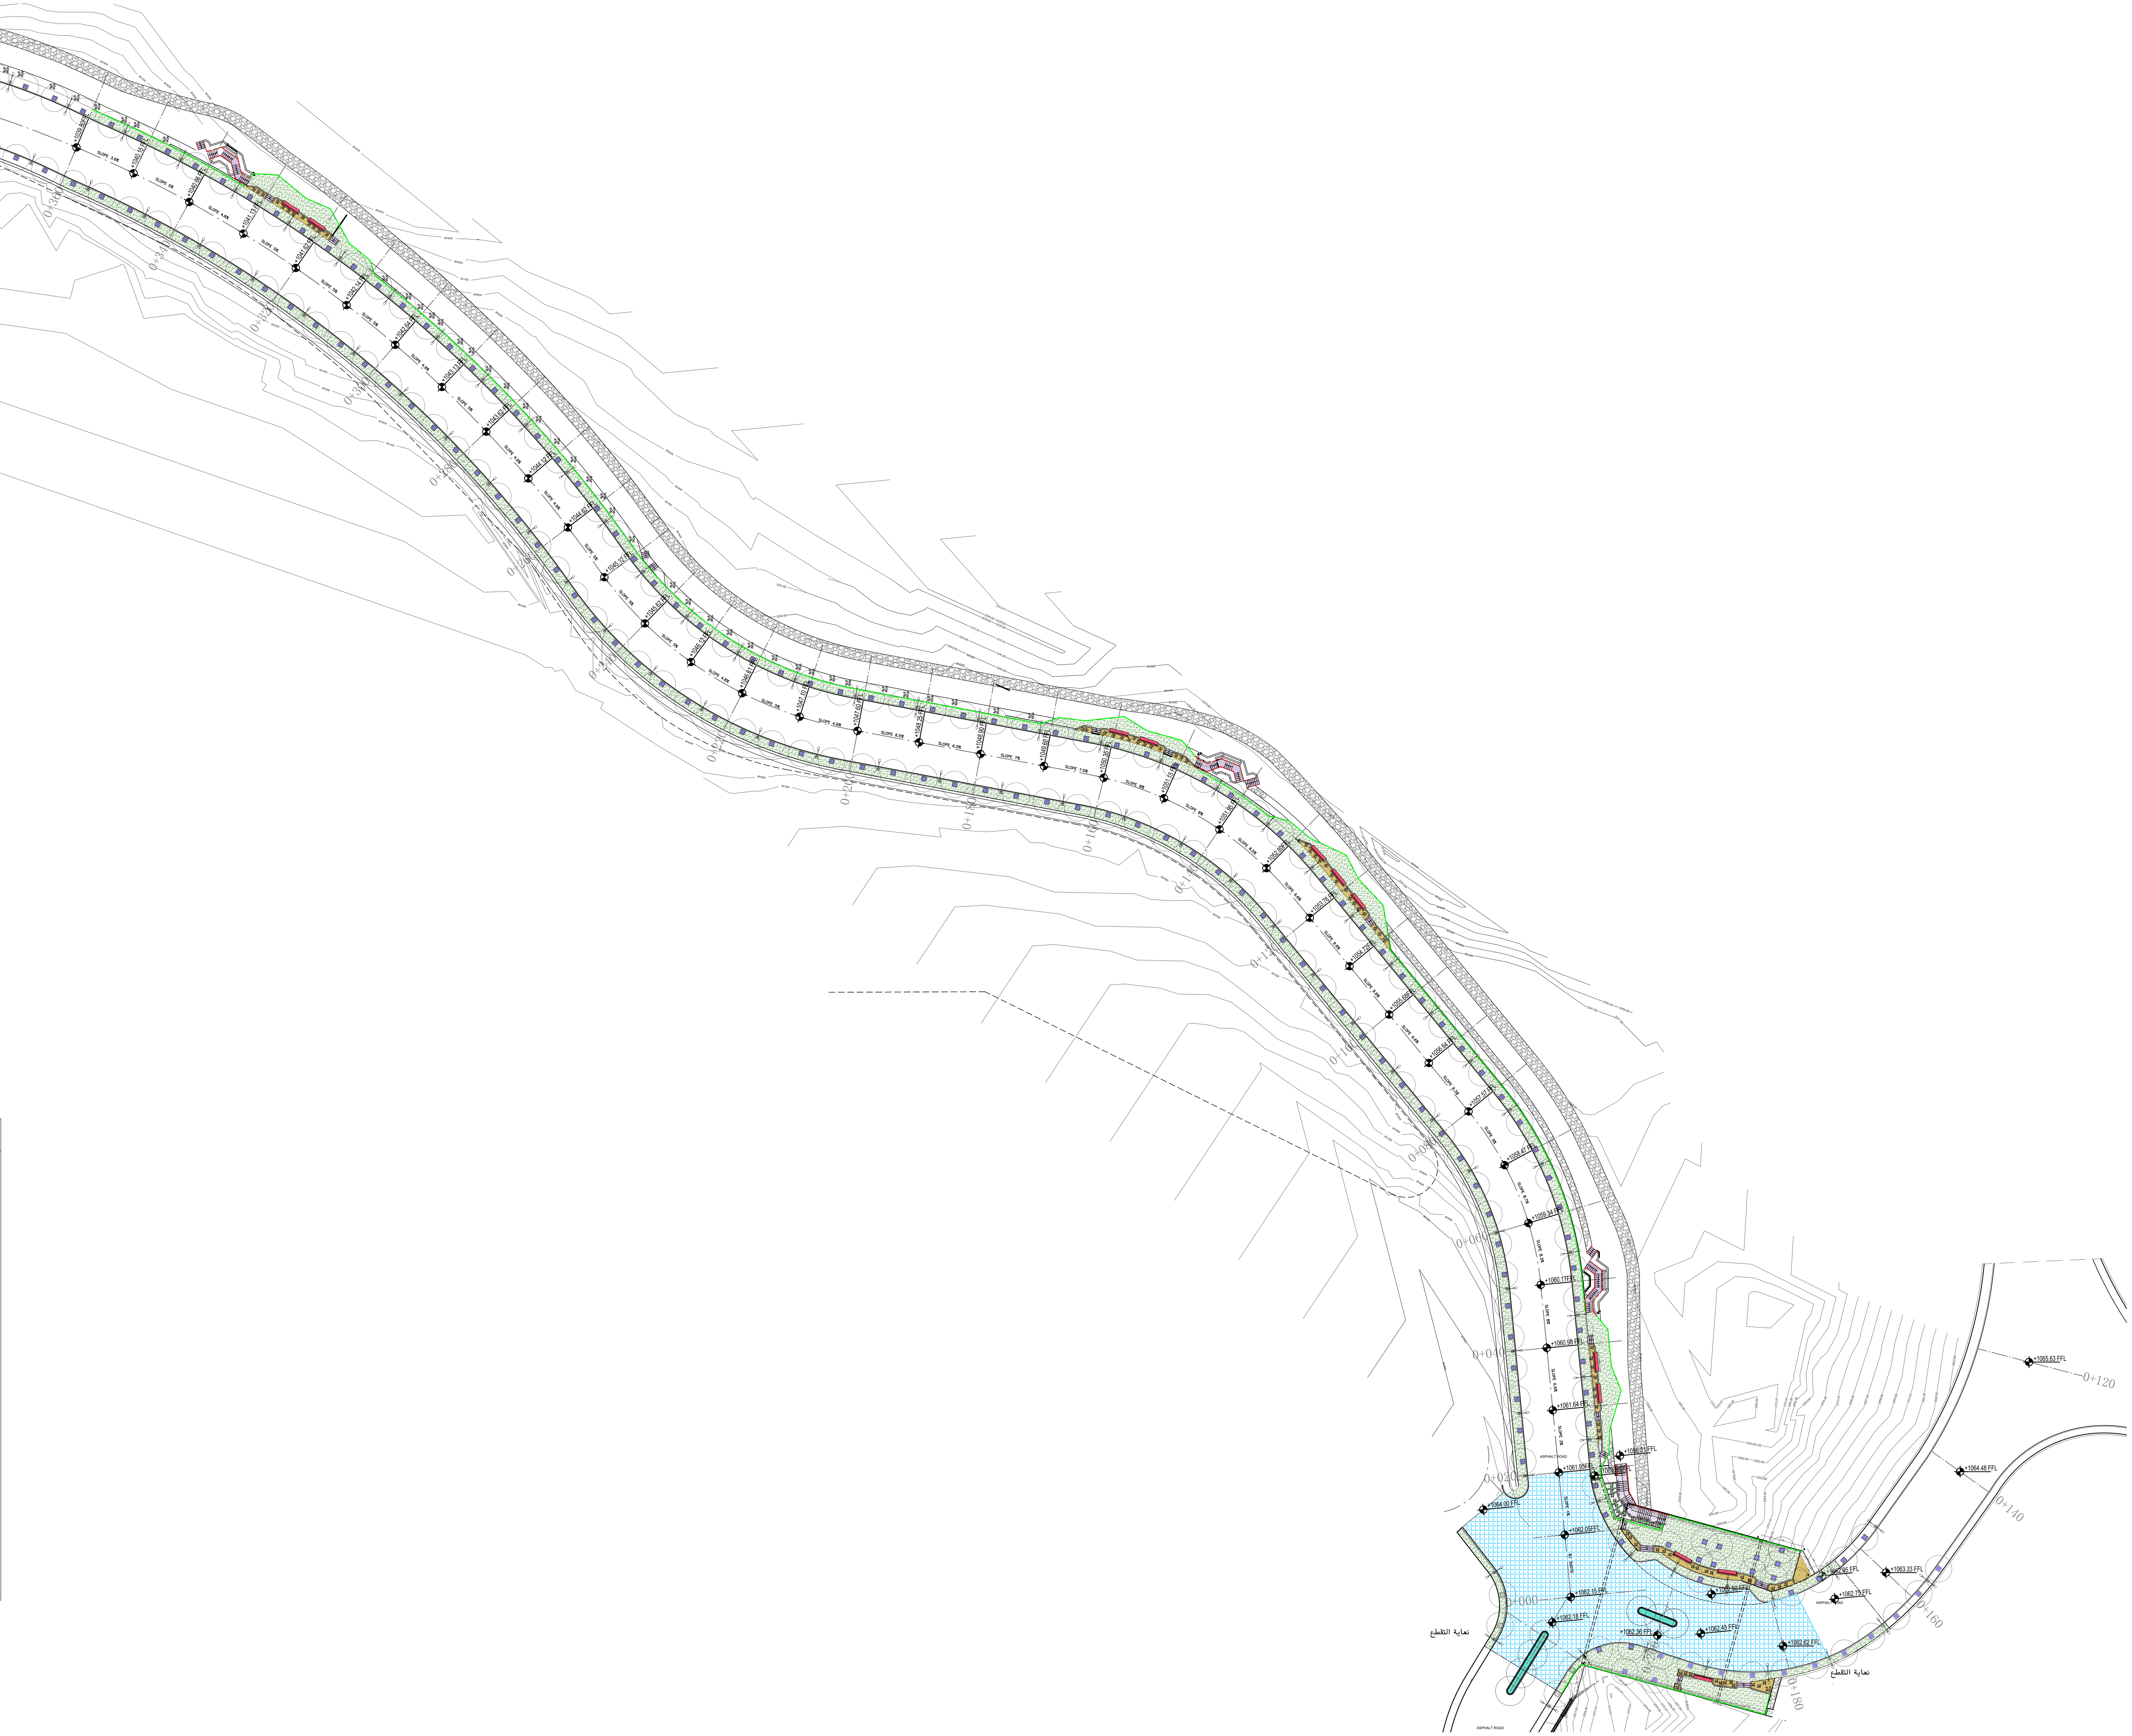


| DESCRIPTION | HATCH COLOR |
|---|---|
| BASALT STONE 15X15X10cm thick. | |
| بلاط اسمنتى بحصة سيل 40X40X4cm thick. | |
| AJLOUN STONE<br>STAIR TREADS- 4cm thick.<br>STAIR RISERS- 2cm | |
| BENCHES | |
| PLANTERS 01 | |
| PLANTERS 02 | |
| PLANTERS 03 | |
| RAILING 01 | |
| RAILING 02 | |


**KHAMMASH** ARCHITECTS

P.O. Box 921474, Amman - 11192, Jordan. Tel: +962 6 5695134, Fax: +962 6 5622386
E-mail: kh@khammash.com


CLIENT
00000000000

P.O.Box 7693, Amman 11118, Jordan | T +962 6 5005555 | F + 962 6 4650639 | W www.hbtf.com

PROJECT

ADDRESS
0000000, JORDAN

STATUS
TENDER


Copyright 2019 . Khammash Architects.
THIS DRAWING IS AND AT ALL TIMES REMAINS THE EXCLUSIVE PROPERTY OF KHAMMASH ARCHITECTS. ALL MEASUREMENTS MUST BE CHECKED BY THE CONTRACTOR ON SITE BEFORE THE COMMENCEMENT OF ANY WORKS.


NOTES

| ISSUE | DATE | AMENDMENT | CHECKED |
|---|---|---|---|

| DRAWN | NORTH | SCALE |
|---|---|---|
| - | | 1:500 A1 |
| CHECKED | APPROVED | |
| - | AK | |

DRAWING TITLE
MASTER SITE PLAN - KEY PLAN

| SHEET NUMBER | ISSUE | DATE |
|---|---|---|
| A-500 | | FEBRUARY 2020 |

0+0.00 EXISTING 1102.46 = EX 1061.64
PROPOSED 1103.00 = PRO 1062.18

| DESCRIPTION | HATCH COLOR |
|---|---|
| BASALT STONE 15X15X10cm | |
| بلاط اسمنتي بحصة سيل 40X40X4cm | |
| AJLOUN STONE STAIR TREADS- 4cm STAIR RISERS- 2cm | |
| BENCHES | |
| PLANTERS 01 | |
| PLANTERS 02 | |
| PLANTERS 03 | |
| RAILING 01 | |
| RAILING 02 | |

ASPHALT ROAD

ASPHALT ROAD

SLOPE 3%

SLOPE 1%

SLOPE 1%

SLOPE 3%

نهاية التقطع

نهاية التقطع

+1061.64 FFL
+1059.85 FFL
+1061.95FFL
+1061.95 FFL
+1056.31 FFL
+1057.56 FFL
+1058.51 FFL
+1059.73 FFL
+1061.10 FFL
+1061.95 FFL
+1064.00 FFL
+1062.05FFL
+1062.15 FFL
+1062.18 FFL
+1062.70 FFL
+1062.20 FFL
+1062.95 FFL
+1062.50 FFL
+1062.75 FFL
+1062.36 FFL
+1062.45 FFL
+1062.62 FFL
+1062.65 FFL
+1062.15FFL

DETAIL 12 A-702
DETAIL 10 A-701
DETAIL 09 A-701
DETAIL 08 A-700
DETAIL 05 A-700
DETAIL 06 A-700
DETAIL 06 A-700

0+020
0+000
0+180

700
400

1050.00 1051.00 1052.00 1053.00 1054.00 1055.00 1056.00 1057.00 1058.00 1059.00


KHAMMASH ARCHITECTS
P.O. Box 921474, Amman - 11192, Jordan. Tel: +962 6 5695134, Fax: +962 6 5622386
E-mail: kh@khammash.com


CLIENT
00000000000

PROJECT

ADDRESS
0000000, JORDAN


P.O.Box 7693, Amman 11118, Jordan | T +962 6 5005555 | F + 962 6 4650639 | W www.hbtf.com


STATUS
TENDER


Copyright 2019 . Khammash Architects.
THIS DRAWING IS AND AT ALL TIMES REMAINS THE EXCLUSIVE PROPERTY OF KHAMMASH ARCHITECTS. ALL MEASUREMENTS MUST BE CHECKED BY THE CONTRACTOR ON SITE BEFORE THE COMMENCEMENT OF ANY WORKS.


NOTES

| ISSUE | DATE | AMENDMENT | CHECKED |
|---|---|---|---|

DRAWN –
NORTH
SCALE 1:100 A1
CHECKED –
APPROVED AK

DRAWING TITLE
MASTER SITE PLAN - KEY PLAN
SHEET NUMBER A-501
ISSUE
DATE FEBRUARY 2020

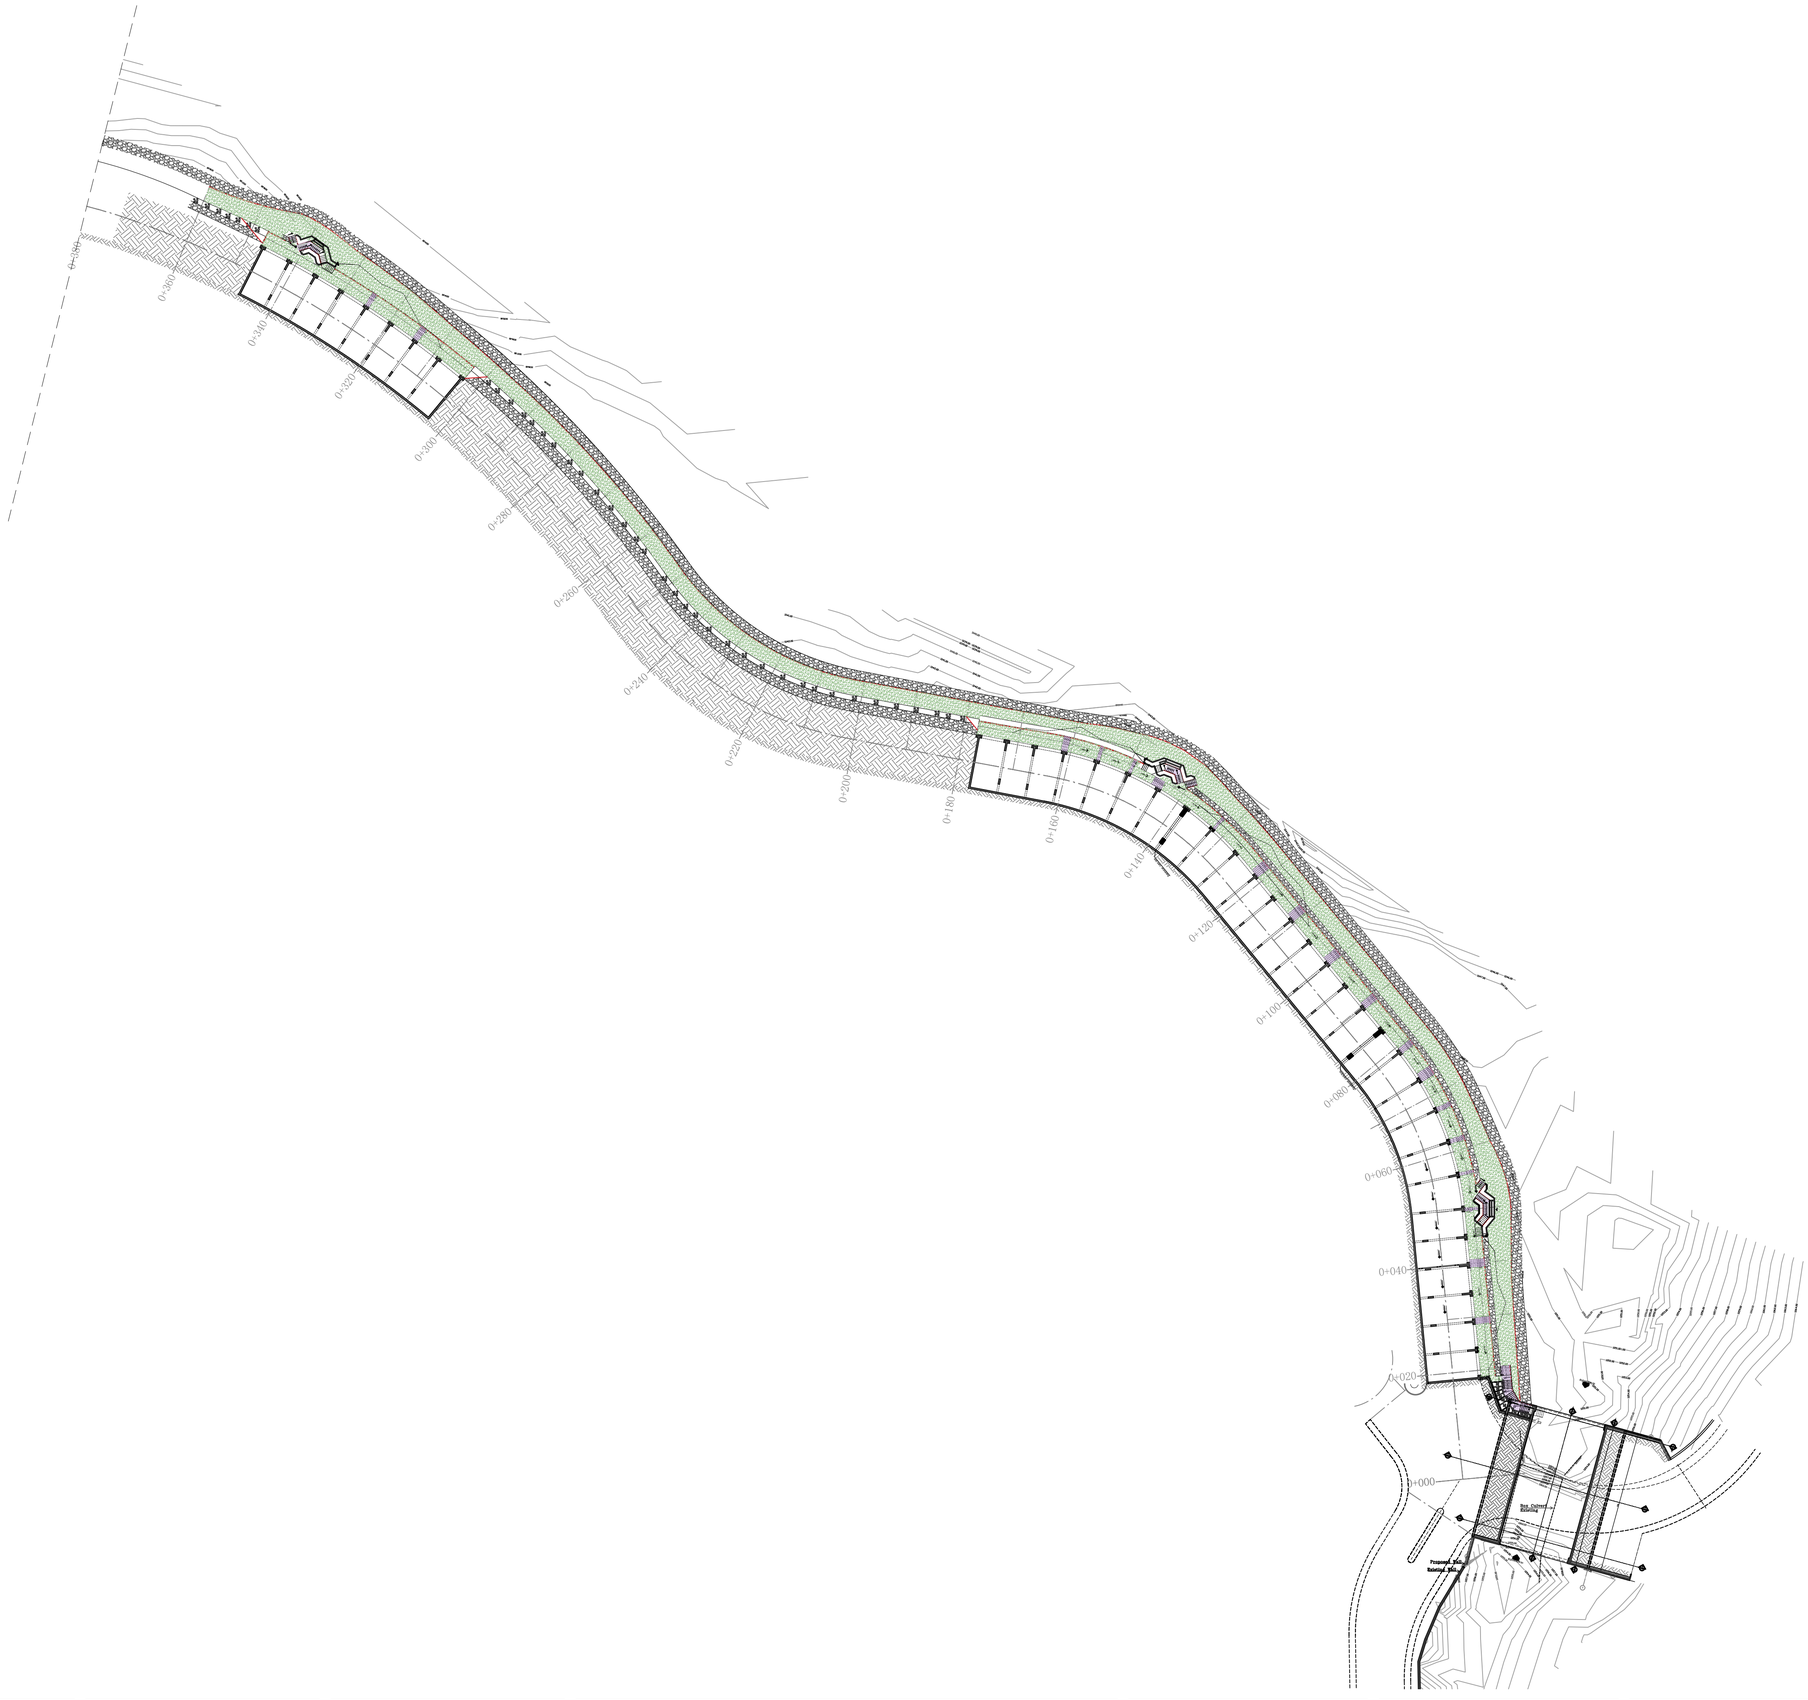


| DESCRIPTION | HATCH COLOR |
|---|---|
| بلاط اسمنتي بحصة سيل 40X40X4cm | |
| AJLOUN STONE min. STAIR TREADS- 4cm STAIR RISERS- 2cm | |
| RAILING 02 | |


KHAMMASH ARCHITECTS

P.O. Box 921474, Amman - 11192, Jordan. Tel: +962 6 5695134, Fax: +962 6 5622386
E-mail: kh@khammash.com

P.O.Box 7693, Amman 11118, Jordan | T +962 6 5005555 | F + 962 6 4650639 | W www.hbtf.com


CLIENT
00000000000

PROJECT

ADDRESS
0000000, JORDAN

STATUS
TENDER


Copyright 2019 . Khammash Architects.
THIS DRAWING IS AND AT ALL TIMES REMAINS THE EXCLUSIVE PROPERTY OF KHAMMASH ARCHITECTS. ALL MEASUREMENTS MUST BE CHECKED BY THE CONTRACTOR ON SITE BEFORE THE COMMENCEMENT OF ANY WORKS.


NOTES

| ISSUE | DATE | AMENDMENT | CHECKED |
|---|---|---|---|

| ISSUE | DATE | AMENDMENT | CHECKED |
|---|---|---|---|

| DRAWN | NORTH | SCALE |
|---|---|---|
| – | | 1:500 A1 |
| CHECKED | APPROVED | |
| – | AK | |

DRAWING TITLE
GROUND FLOOR PLAN - KEY PLAN

| SHEET NUMBER | ISSUE | DATE |
|---|---|---|
| A-052 | | FEBRUARY 2020 |

| DESCRIPTION | HATCH COLOR |
|---|---|
| بلاط اسمنتي بحصة سيل 40X40X4cm thick. | |
| AJLOUN STONE thick. STAIR TREADS- 4cm STAIR RISERS- 2cm | |
| RAILING 02 | |

**KHAMMASH** ARCHITECTS

P.O. Box 921474, Amman - 11192, Jordan. Tel: +962 6 5695134, Fax: +962 6 5622386
E-mail: kh@khammash.com

CLIENT
00000000000
P.O.Box 7693, Amman 11118, Jordan | T +962 6 5005555 | F + 962 6 4650639 | W www.hbtf.com

PROJECT

ADDRESS
0000000, JORDAN

STATUS
TENDER

Copyright 2019 . Khammash Architects.
THIS DRAWING IS AND AT ALL TIMES REMAINS THE EXCLUSIVE PROPERTY OF KHAMMASH ARCHITECTS. ALL MEASUREMENTS MUST BE CHECKED BY THE CONTRACTOR ON SITE BEFORE THE COMMENCEMENT OF ANY WORKS.

NOTES

| ISSUE | DATE | AMENDMENT | CHECKED |
|---|---|---|---|

| ISSUE | DATE | AMENDMENT | CHECKED |
|---|---|---|---|

| DRAWN | NORTH | SCALE |
|---|---|---|
| - | | 1:100 A1 |
| CHECKED | APPROVED | |
| - | AK | |

DRAWING TITLE
GROUND FLOOR PLAN - KEY PLAN

| SHEET NUMBER | ISSUE | DATE |
|---|---|---|
| A-053 | | FEBRUARY 2020 |

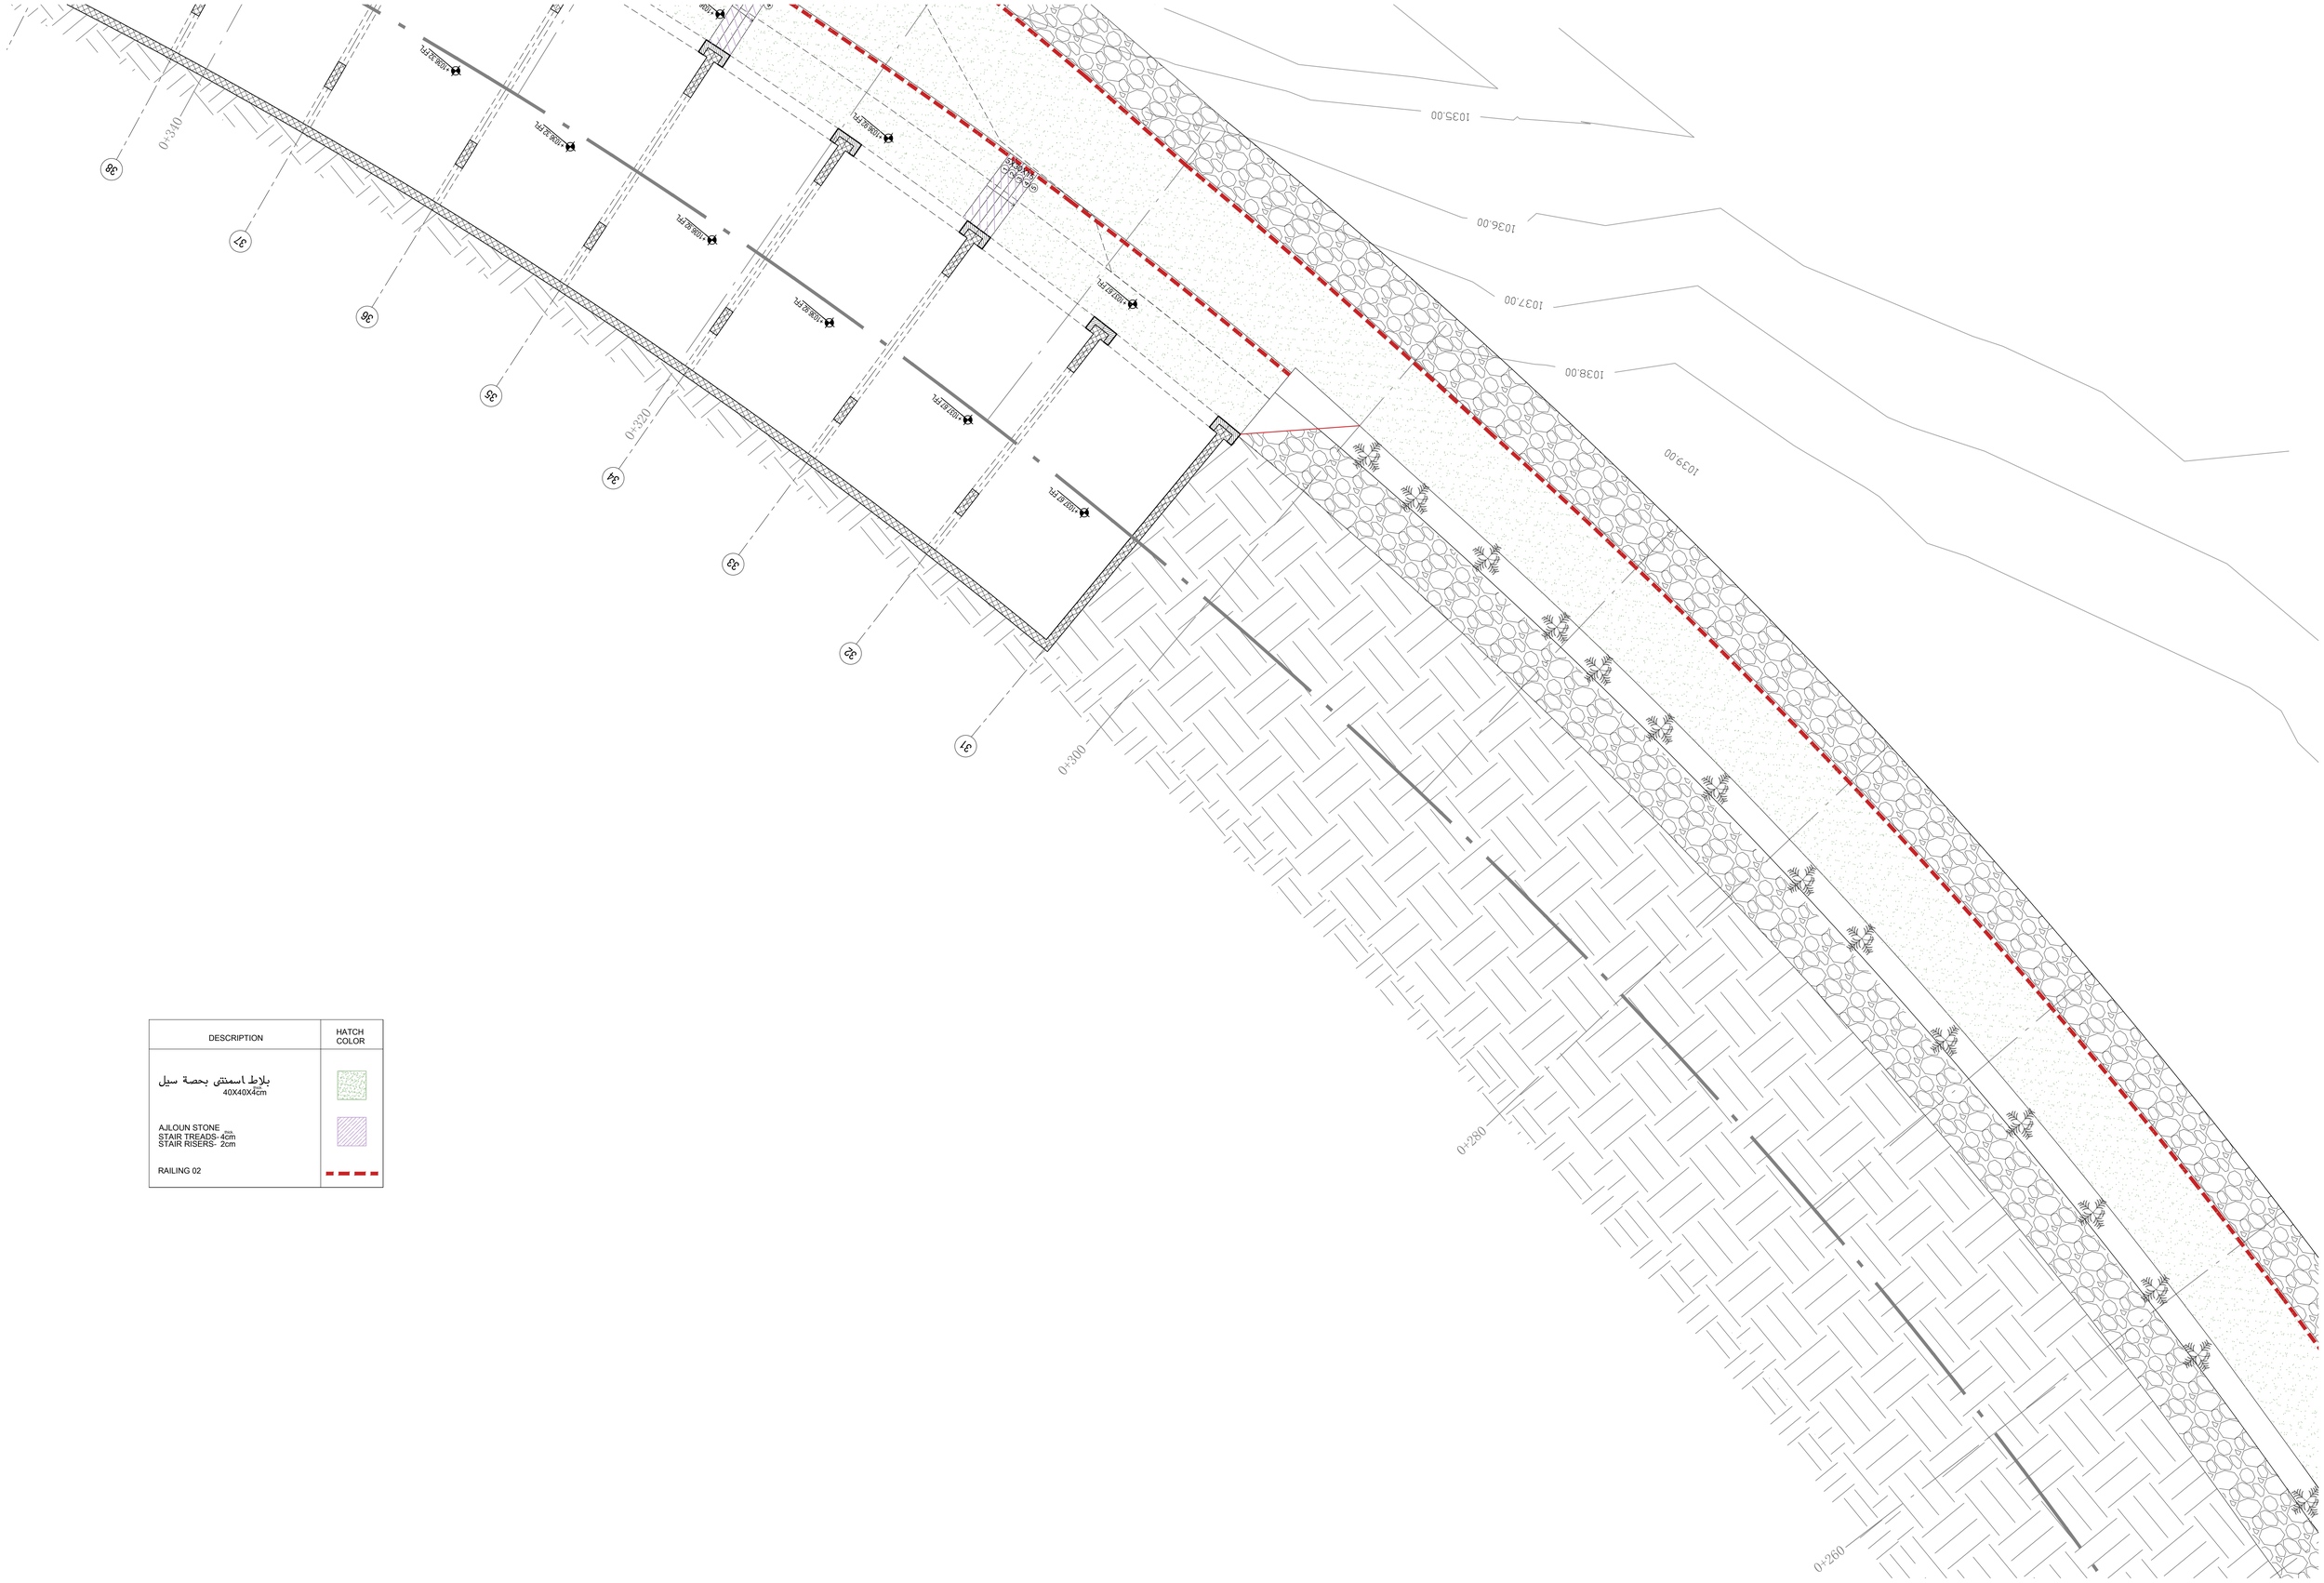


| DESCRIPTION | HATCH COLOR |
|---|---|
| بلاط اسمنتي بحصة سيل 40X40X4cm | |
| AJLOUN STONE<br>STAIR TREADS- 4cm<br>STAIR RISERS- 2cm | |
| RAILING 02 | |


**KHAMMASH** ARCHITECTS

P.O. Box 921474, Amman - 11192, Jordan, Tel: +962 6 5695134, Fax: +962 6 5622386
E-mail: kh@khammash.com


CLIENT
00000000000


P.O.Box 7693, Amman 11118, Jordan | T +962 6 5005555 | F + 962 6 4650639 | W www.hbtf.com


PROJECT

ADDRESS
0000000, JORDAN

STATUS
TENDER


Copyright 2019 . Khammash Architects.

THIS DRAWING IS AND AT ALL TIMES REMAINS THE EXCLUSIVE PROPERTY OF KHAMMASH ARCHITECTS. ALL MEASUREMENTS MUST BE CHECKED BY THE CONTRACTOR ON SITE BEFORE THE COMMENCEMENT OF ANY WORKS.


NOTES

| ISSUE | DATE | AMENDMENT | CHECKED |
|---|---|---|---|
| | | | |
| | | | |
| | | | |
| | | | |

| ISSUE | DATE | AMENDMENT | CHECKED |
|---|---|---|---|
| | | | |
| | | | |
| | | | |
| | | | |

| DRAWN | NORTH | SCALE |
|---|---|---|
| .. | | 1:100 A1 |
| CHECKED | APPROVED | |
| - | AK | |

DRAWING TITLE
GROUND FLOOR PLAN - KEY PLAN

| SHEET NUMBER | ISSUE | DATE |
|---|---|---|
| A-054 | | FEBRUARY 2020 |

| DESCRIPTION | HATCH COLOR |
|---|---|
| بلاط اسمنتي بحصة سيل 40X40X4cm thick. | |
| AJLOUN STONE thick. STAIR TREADS- 4cm STAIR RISERS- 2cm | |
| RAILING 02 | |

**KHAMMASH** ARCHITECTS
P.O. Box 921474, Amman - 11192, Jordan. Tel: +962 6 5695134, Fax: +962 6 5622386
E-mail: kh@khammash.com

CLIENT
00000000000
P.O.Box 7693, Amman 11118, Jordan | T +962 6 5005555 | F + 962 6 4650639 | W www.hbtf.com

PROJECT

ADDRESS
0000000, JORDAN

STATUS
TENDER

Copyright 2019 . Khammash Architects.
THIS DRAWING IS AND AT ALL TIMES REMAINS THE EXCLUSIVE PROPERTY OF KHAMMASH ARCHITECTS. ALL MEASUREMENTS MUST BE CHECKED BY THE CONTRACTOR ON SITE BEFORE THE COMMENCEMENT OF ANY WORKS.

NOTES

| ISSUE | DATE | AMENDMENT | CHECKED |
|---|---|---|---|

| ISSUE | DATE | AMENDMENT | CHECKED |
|---|---|---|---|

| DRAWN | NORTH | SCALE |
|---|---|---|
| - | | 1:100 A1 |
| CHECKED | APPROVED | |
| - | AK | |

DRAWING TITLE
GROUND FLOOR PLAN - KEY PLAN

| SHEET NUMBER | ISSUE | DATE |
|---|---|---|
| A-055 | | FEBRUARY 2020 |

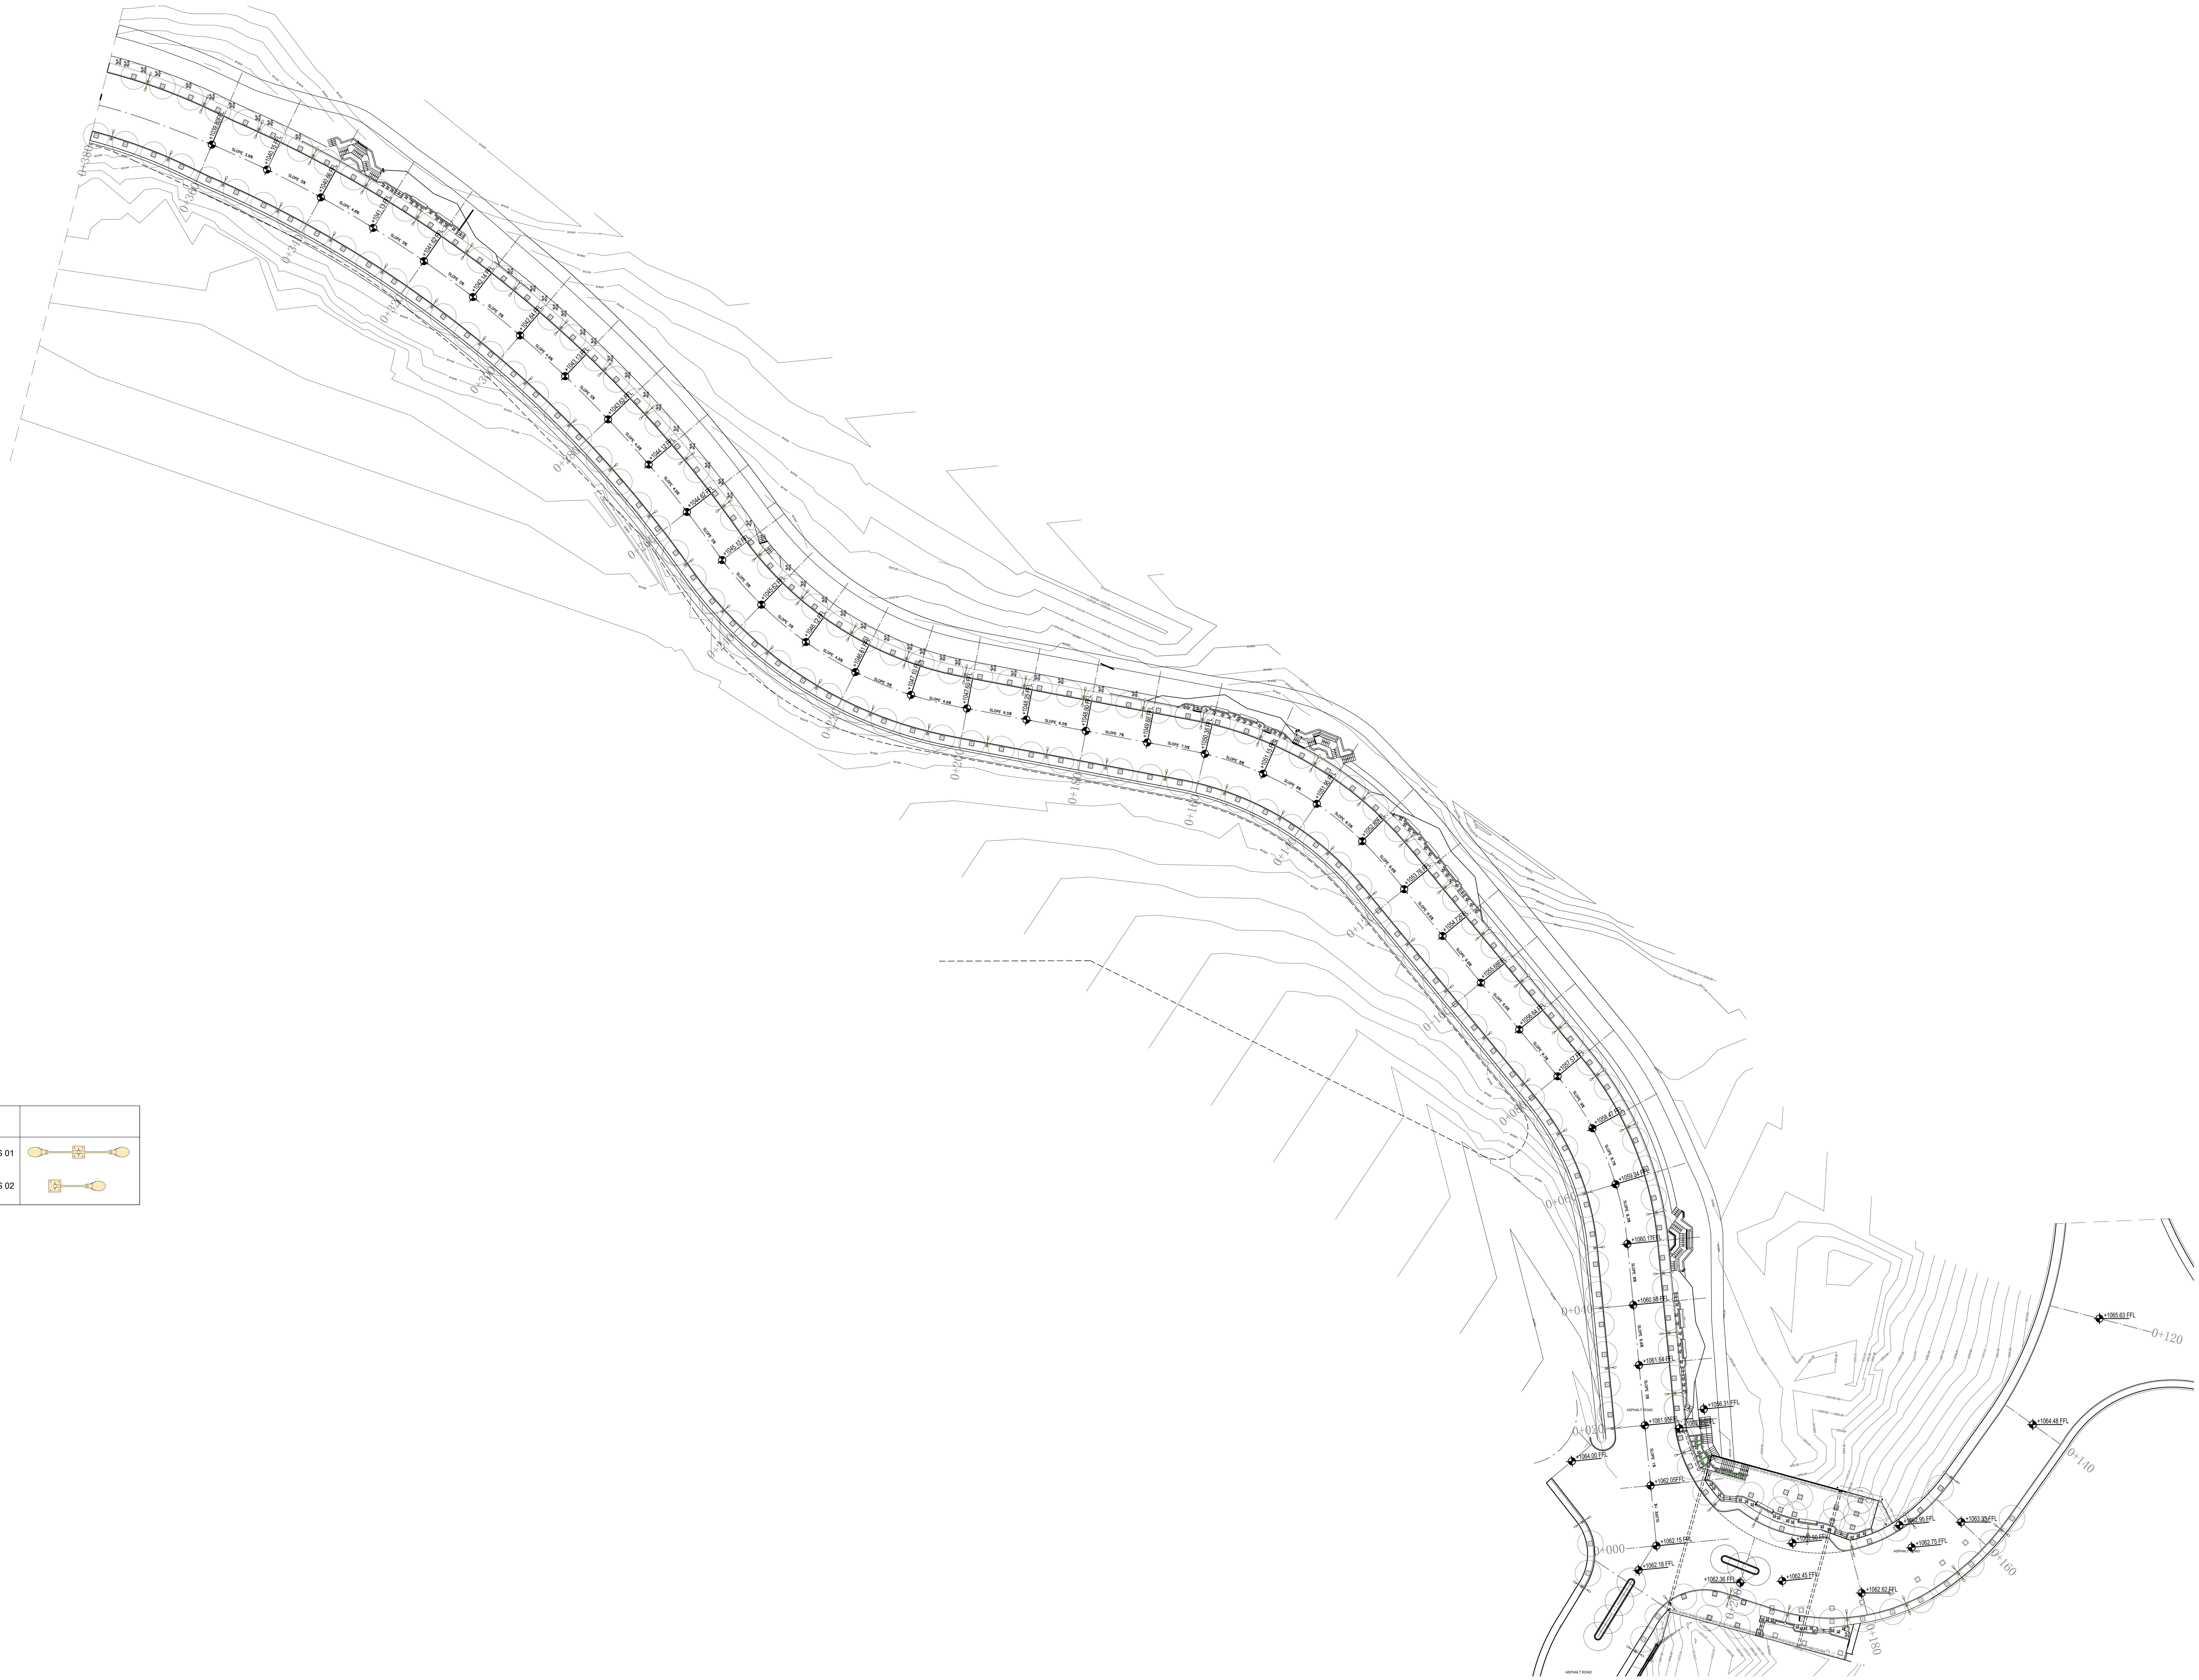


| DESCRIPTION | |
|---|---|
| STREET LIGHTING POLES 01 | |
| STREET LIGHTING POLES 02 | |

**KHAMMASH** ARCHITECTS

P.O. Box 921474, Amman - 11192, Jordan. Tel: +962 6 5695134, Fax: +962 6 5622386
E-mail: kh@khammash.com

CLIENT
00000000000
P.O.Box 7693, Amman 11118, Jordan | T +962 6 5005555 | F + 962 6 4650639 | W www.hbtf.com

PROJECT

ADDRESS
0000000, JORDAN

STATUS
TENDER

Copyright 2019 . Khammash Architects.
THIS DRAWING IS AND AT ALL TIMES REMAINS THE EXCLUSIVE PROPERTY OF KHAMMASH ARCHITECTS. ALL MEASUREMENTS MUST BE CHECKED BY THE CONTRACTOR ON SITE BEFORE THE COMMENCEMENT OF ANY WORKS.

NOTES

| ISSUE | DATE | AMENDMENT | CHECKED |
|---|---|---|---|

| DRAWN | NORTH | SCALE |
|---|---|---|
| - | | 1:500 A1 |
| CHECKED | APPROVED | |
| - | AK | |

DRAWING TITLE
MASTER SITE PLAN - LIGHTING STREET POLES

| SHEET NUMBER | ISSUE | DATE |
|---|---|---|
| A-600 | | FEBRUARY 2020 |

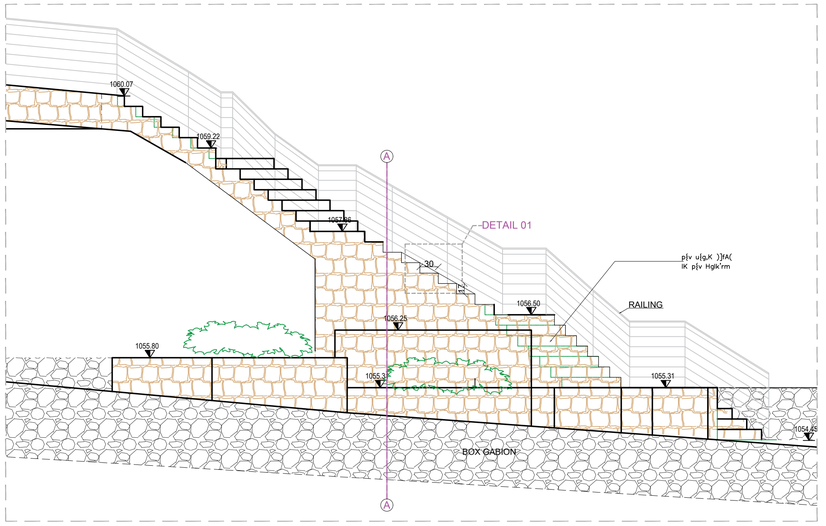


STAIRS 01-ELEVATION 1
SCALE:1-50

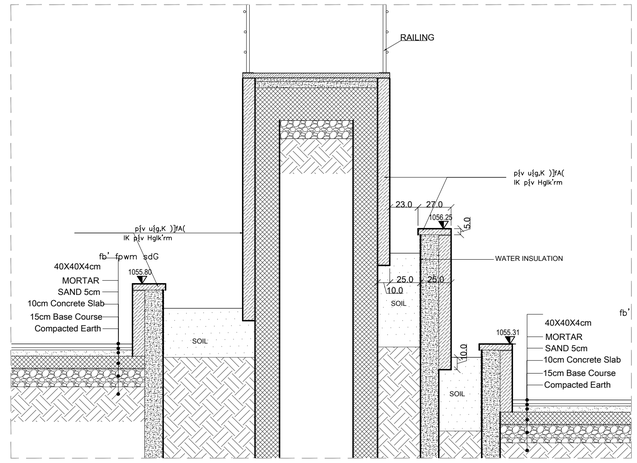


STAIRS 01-SECTION A-A
SCALE:1-25

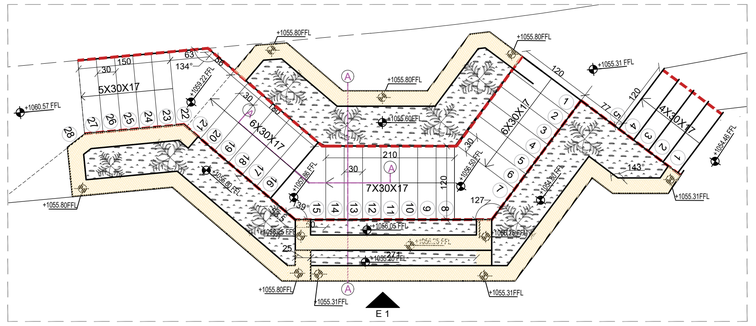


STAIRS 01-TOP VIEW
SCALE:1-50

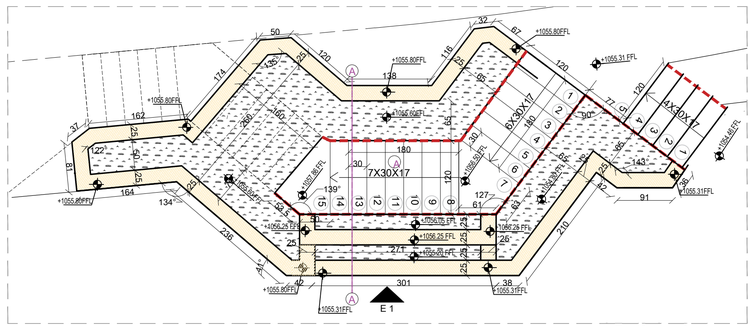


STAIRS 01-PLAN VIEW
SCALE:1-50

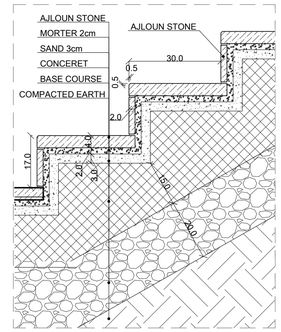


STAIRS 01-DETAIL 01
SCALE:1-10

**KHAMMASH** ARCHITECTS

P.O. Box 921474, Amman - 11192, Jordan. Tel: +962 6 5699134, Fax: +962 6 5622386
E-mail: kh@khammash.com

CLIENT
00000000000

ADDRESS
P.O.Box 7693, Amman 11118, Jordan | T +962 6 5005555 | F + 962 6 4650639 | W www.kbtf.com

PROJECT

ADDRESS
0000000, JORDAN

STATUS
TENDER

Copyright 2019 . Khammash Architects.
THIS DRAWING IS AND AT ALL TIMES REMAINS THE EXCLUSIVE PROPERTY OF KHAMMASH ARCHITECTS. ALL MEASUREMENTS MUST BE CHECKED BY THE CONTRACTOR ON SITE BEFORE THE COMMENCEMENT OF ANY WORKS.

NOTES

| ISSUE | DATE | AMENDMENT | CHECKED |
|---|---|---|---|

| ISSUE | DATE | AMENDMENT | CHECKED |
|---|---|---|---|

| DRAWN | NORTH | SCALE |
|---|---|---|
| — | | 1: — A1 |
| CHECKED | APPROVED | |
| — | AK | |

DRAWING TITLE
STAIRS 01

| SHEET NUMBER | ISSUE | DATE |
|---|---|---|
| A—000 | | JULY 2020 |

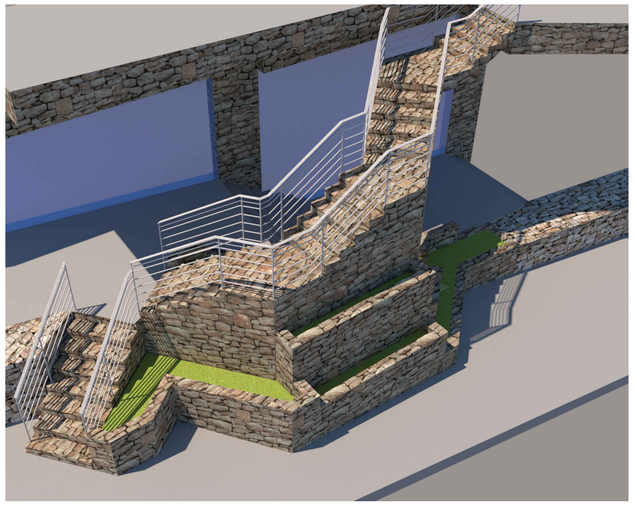

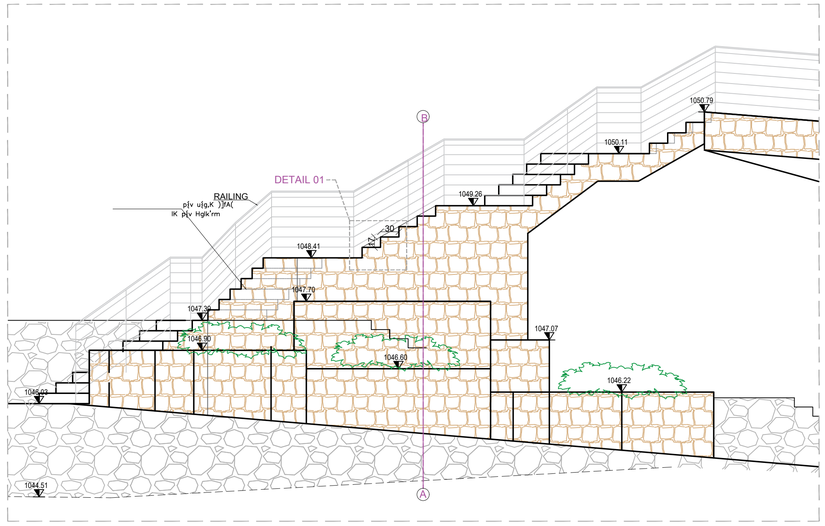


STAIRS 02-ELEVATION 1
SCALE:1-50

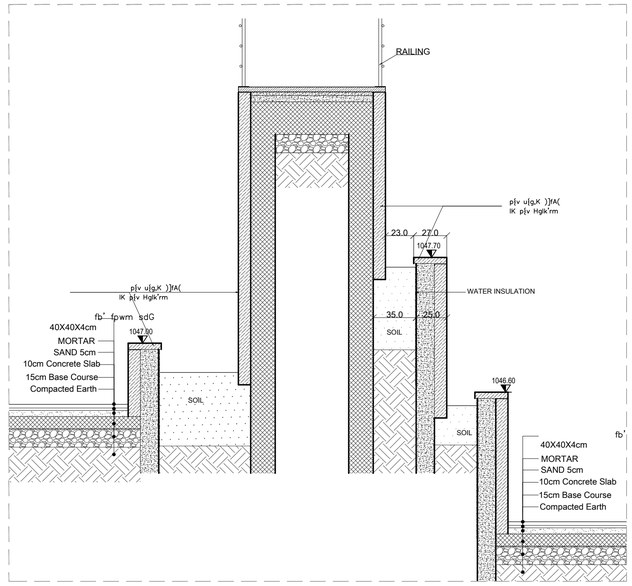


STAIRS 02-SECTION A-A
SCALE:1-25

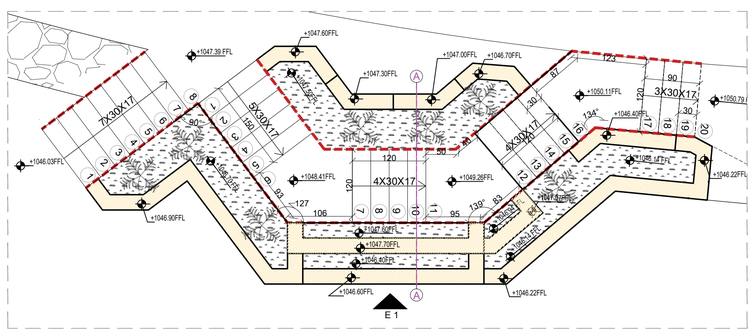


STAIRS 02-TOP VIEW
SCALE:1-50

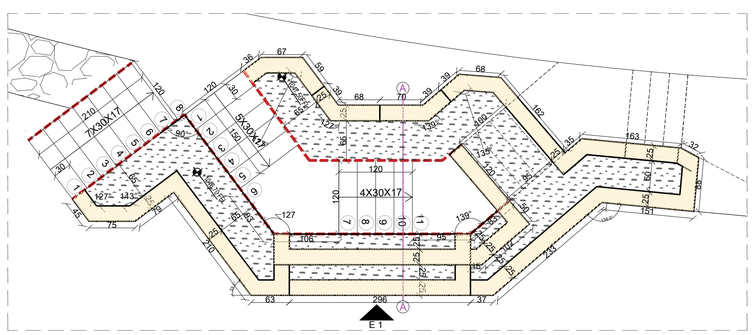


STAIRS 02-PLAN VIEW
SCALE:1-50

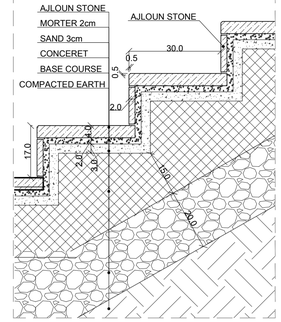


STAIRS 02-DETAIL 01
SCALE:1-10


KHAMMASH ARCHITECTS
P.O.Box 921474, Amman - 11192, Jordan. Tel. +962 6 5695134, Fax: +962 6 5622386
E-mail: kh@khammash.com


CLIENT
00000000000


P.O.Box 7693, Amman 11118, Jordan | T +962 6 5005555 | F + 962 6 4650639 | W www.hbtf.com


PROJECT

ADDRESS
0000000, JORDAN

STATUS
TENDER


Copyright 2019 . Khammash Architects.
THIS DRAWING IS AND AT ALL TIMES REMAINS THE EXCLUSIVE PROPERTY OF KHAMMASH ARCHITECTS. ALL MEASUREMENTS MUST BE CHECKED BY THE CONTRACTOR ON SITE BEFORE THE COMMENCEMENT OF ANY WORKS.


NOTES

| ISSUE | DATE | AMENDMENT | CHECKED |
|---|---|---|---|
| ISSUE | DATE | AMENDMENT | CHECKED |

| DRAWN | NORTH | SCALE |
|---|---|---|
| – | | 1: – A1 |
| CHECKED | APPROVED | |
| – | AK | |

DRAWING TITLE
STAIRS 02

| SHEET NUMBER | ISSUE | DATE |
|---|---|---|
| A–000 | | JULY 2020 |

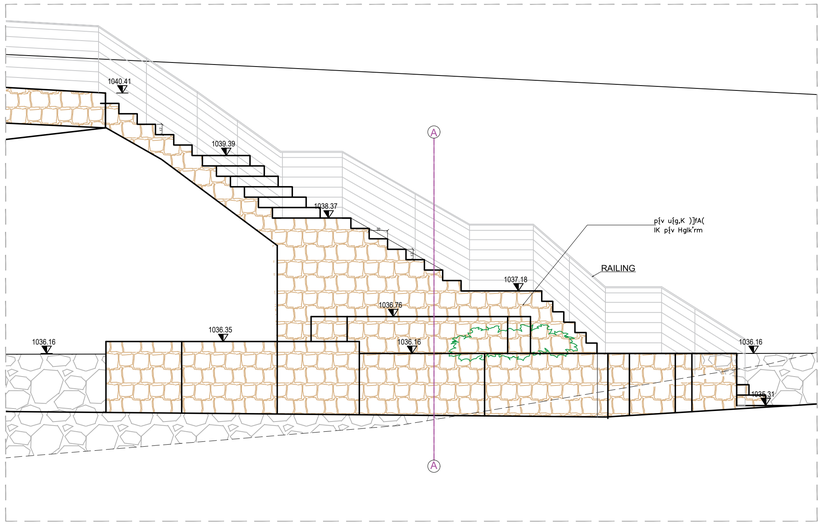


STAIRS 03-ELEVATION 1
SCALE:1-50

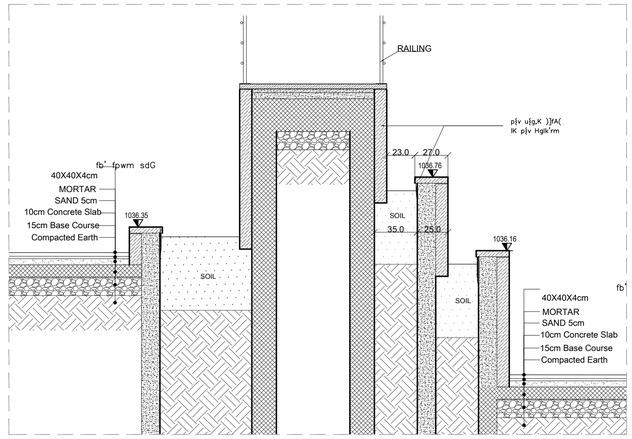


STAIRS 03-SECTION A-A
SCALE:1-25

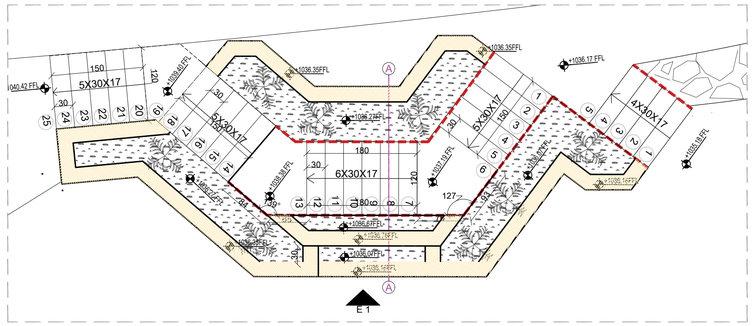


STAIRS 03-TOP VIEW
SCALE:1-50

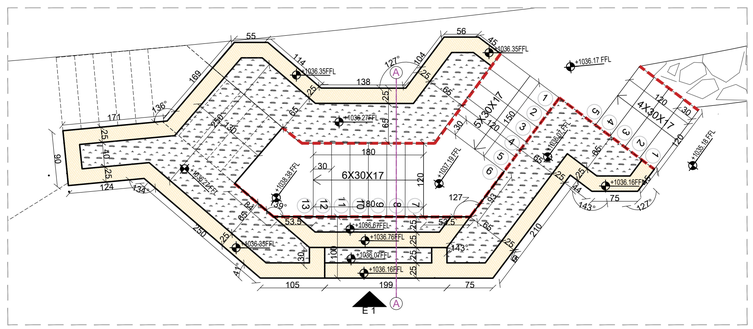


STAIRS 03-PLAN VIEW
SCALE:1-50

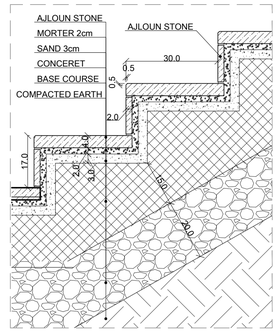


STAIRS 03-DETAIL 01
SCALE:1-10

**KHAMMASH** ARCHITECTS

P.O. Box 921474, Amman - 11192, Jordan. Tel: +962 6 5695134, Fax: +962 6 5622386
E-mail: kh@khammash.com

CLIENT
00000000000

P.O.Box 7693, Amman 11118, Jordan | T +962 6 5005555 | F + 962 6 4650639 | W www.hbtf.com

PROJECT

ADDRESS
0000000, JORDAN

STATUS
TENDER

Copyright 2019 . Khammash Architects.
THIS DRAWING IS AND AT ALL TIMES REMAINS THE EXCLUSIVE PROPERTY OF KHAMMASH ARCHITECTS. ALL MEASUREMENTS MUST BE CHECKED BY THE CONTRACTOR ON SITE BEFORE THE COMMENCEMENT OF ANY WORKS.

NOTES

| ISSUE | DATE | AMENDMENT | CHECKED |
|---|---|---|---|
| ISSUE | DATE | AMENDMENT | CHECKED |

| DRAWN | NORTH | SCALE |
|---|---|---|
| — | | 1: — A1 |
| CHECKED | APPROVED | |
| — | AK | |

DRAWING TITLE
STAIRS 03

| SHEET NUMBER | ISSUE | DATE |
|---|---|---|
| A—000 | | JULY 2020 |

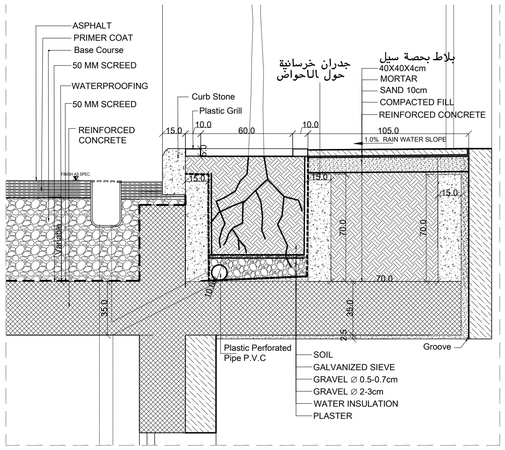


DETAIL 01
SCALE:1-20

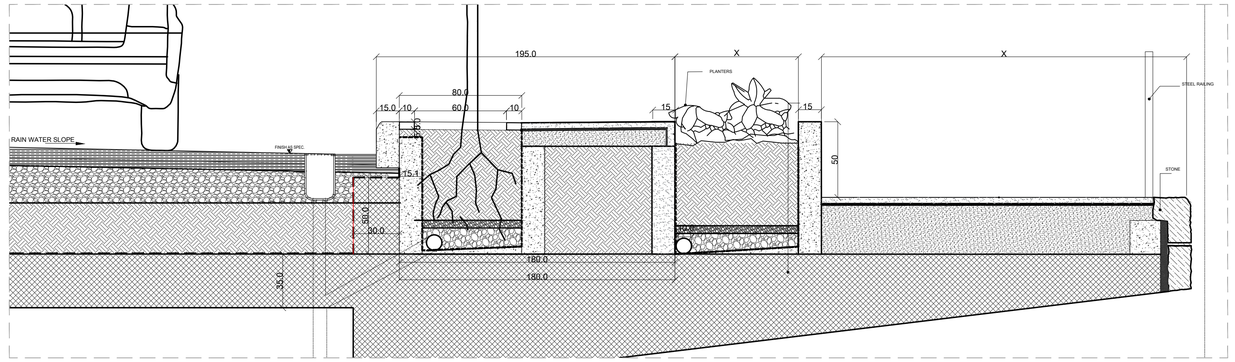


DETAIL 04
SCALE:1-20

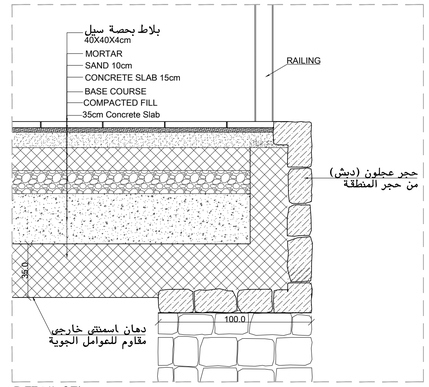


DETAIL 07b
SCALE:1-20

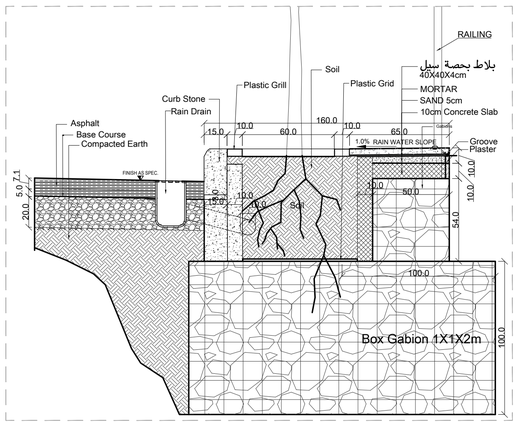


DETAIL 02
SCALE:1-20

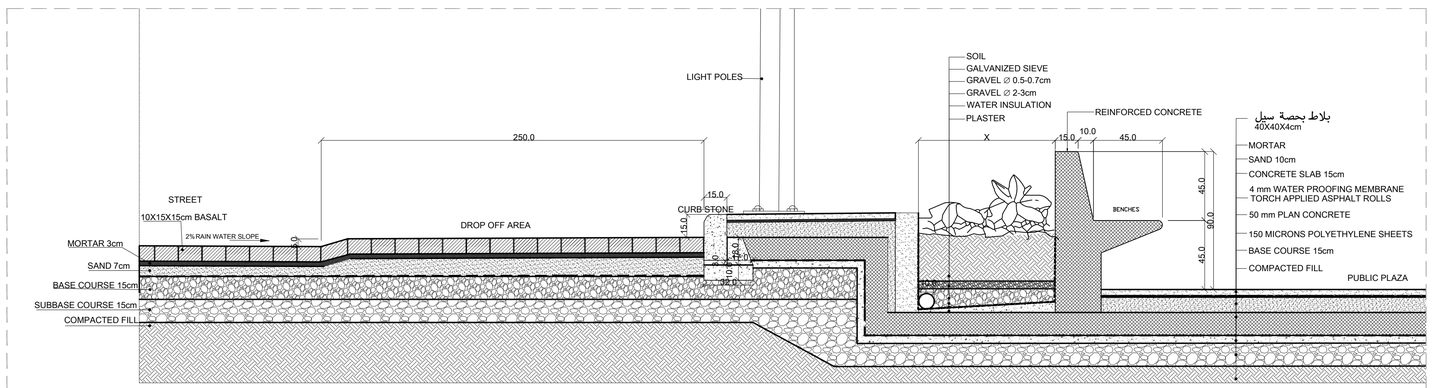


DETAIL 05
SCALE:1-20

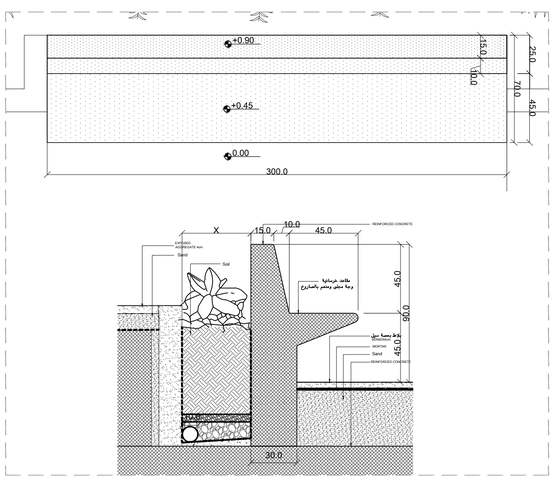


DETAIL 03
SCALE:1-20

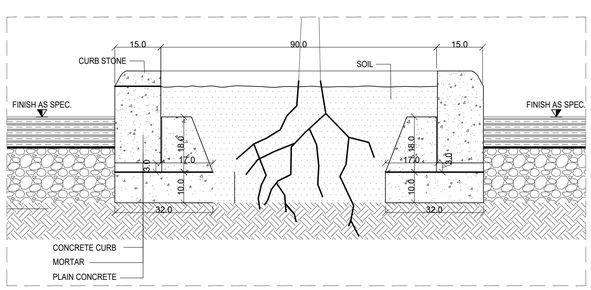


DETAIL 06
SCALE:1-10

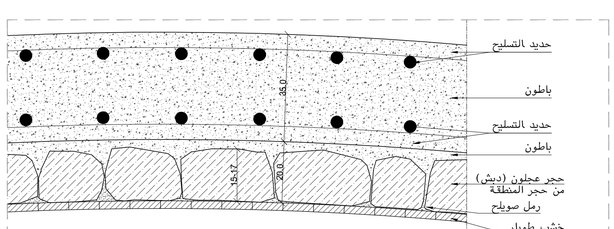


DETAIL 07a
SCALE:1-10

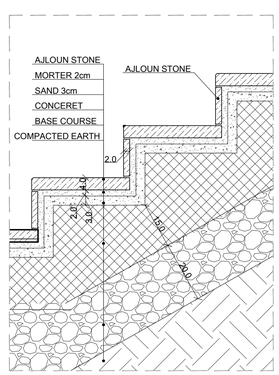


DETAIL 08
SCALE:1-10

KHAMMASH ARCHITECTS
P.O. Box 921474, Amman - 11192, Jordan. Tel: +962 6 5695134. Fax: +962 6 5622386
E-mail: kh@khammash.com

CLIENT
P.O.Box 7693, Amman 11118, Jordan | T +962 6 5005555 | F + 962 6 4650639 | W www.hbtf.com

PROJECT
Road 4
ADDRESS
Wadi Musa , JORDAN

STATUS
TENDER
Copyright 2019 . Khammash Architects.
THIS DRAWING IS AND AT ALL TIMES REMAINS THE EXCLUSIVE PROPERTY OF KHAMMASH ARCHITECTS. ALL MEASUREMENTS MUST BE CHECKED BY THE CONTRACTOR ON SITE BEFORE THE COMMENCEMENT OF ANY WORKS.

NOTES

| ISSUE | DATE | AMENDMENT | CHECKED |
|---|---|---|---|

| DRAWN | NORTH | SCALE |
|---|---|---|
| — | | 1: — A1 |
| CHECKED | APPROVED | |
| — | AK | |

DRAWING TITLE
DETAILS
SHEET NUMBER: A-700
ISSUE DATE: NOV 2020

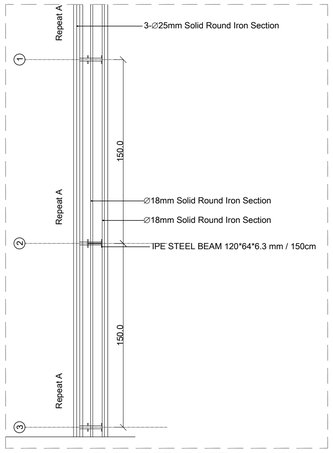


DETAIL 09 RAILING EDGE DETAIL - PLAN
SCALE:1-25

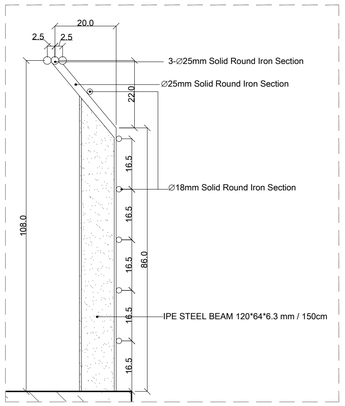


DETAIL 09 RAILING EDGE DETAIL - SECTION
SCALE:1-10

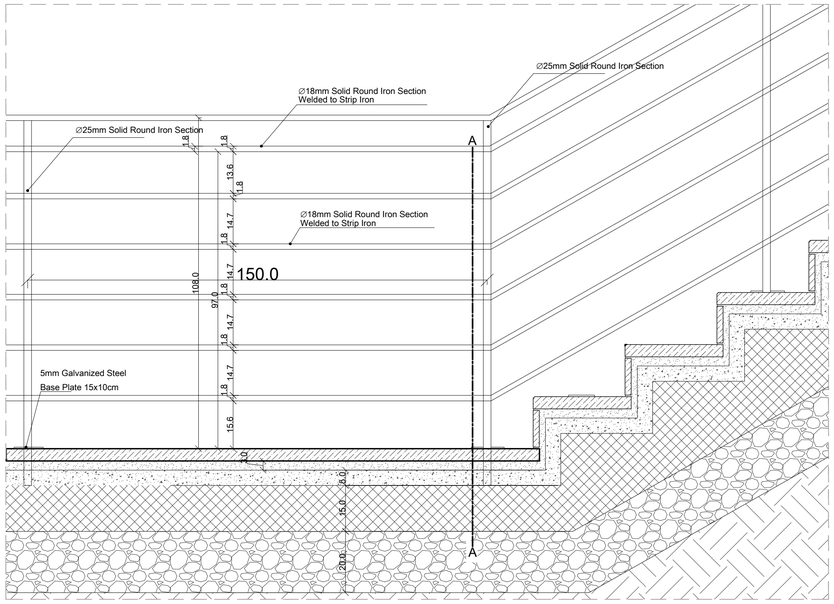


DETAIL 10 RAILING STAIRS DETAIL
SCALE:1-10

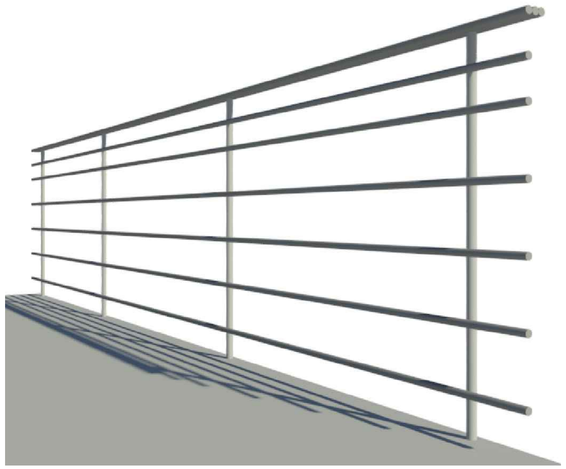

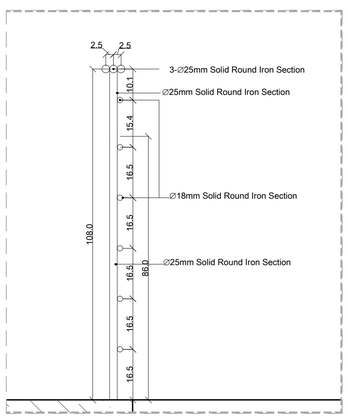


DETAIL 10 RAILING STAIRS DETAIL - SECTION - A
SCALE:1-10

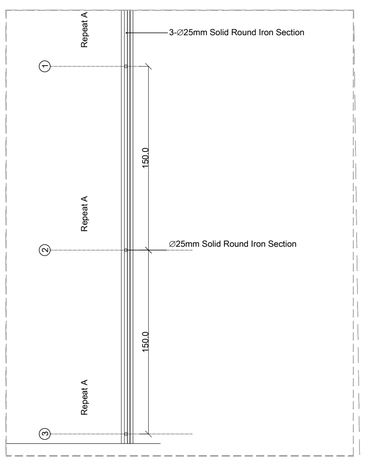


DETAIL 10 RAILING STAIRS DETAIL - PLAN
SCALE:1-25

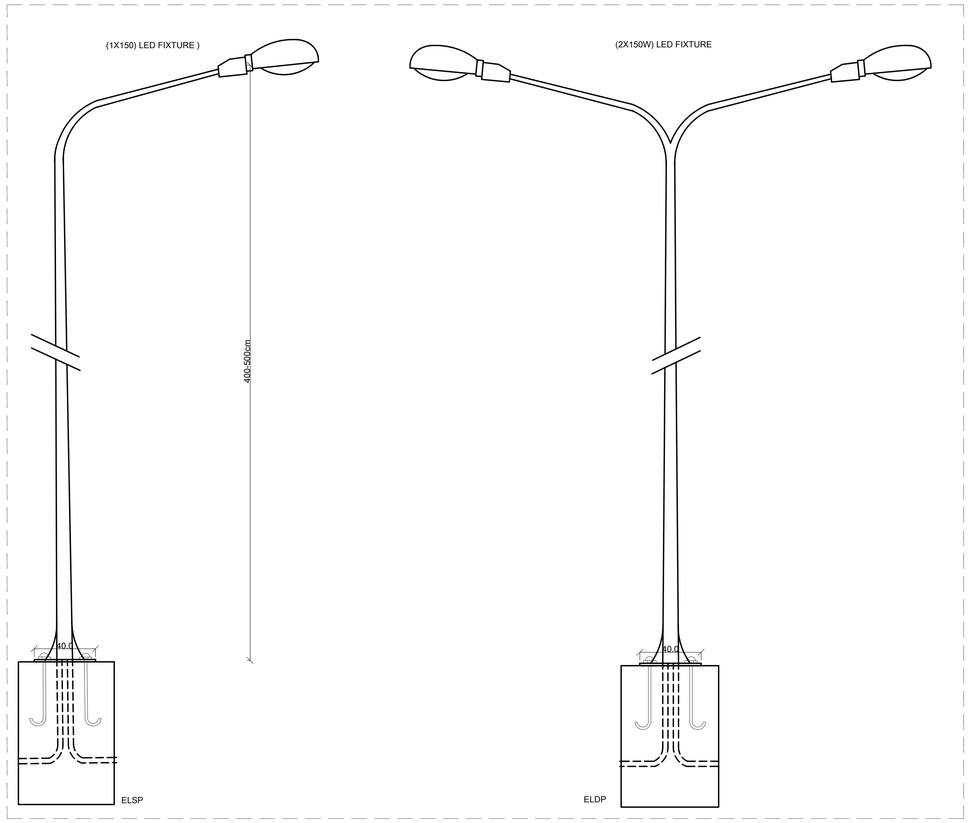


DETAIL 11 STREET LIGHTING POLES
SCALE:1-20

KHAMMASH ARCHITECTS
P.O. Box 921474, Amman - 11192, Jordan. Tel. +962 6 5695134, Fax. +962 6 5622386
E-mail: kh@khammash.com

CLIENT

P.O.Box 7693, Amman 11118, Jordan | T +962 6 5005555 | F + 962 6 4650639 | W www.hdf.com

PROJECT
Road 4
ADDRESS
Wadi Musa , JORDAN

STATUS
TENDER

Copyright 2019 . Khammash Architects.
THIS DRAWING IS AND AT ALL TIMES REMAINS THE EXCLUSIVE PROPERTY OF KHAMMASH ARCHITECTS. ALL MEASUREMENTS MUST BE CHECKED BY THE CONTRACTOR ON SITE BEFORE THE COMMENCEMENT OF ANY WORKS.

NOTES

RAILING 01
RAILING 02

| ISSUE | DATE | AMENDMENT | CHECKED |
|---|---|---|---|

| DRAWN | NORTH | SCALE |
|---|---|---|
| – | | 1:- A1 |
| CHECKED | APPROVED | |
| – | AK | |

DRAWING TITLE
DETAILS

| SHEET NUMBER | ISSUE | DATE |
|---|---|---|
| A-701 | | FEBRUARY 2020 |

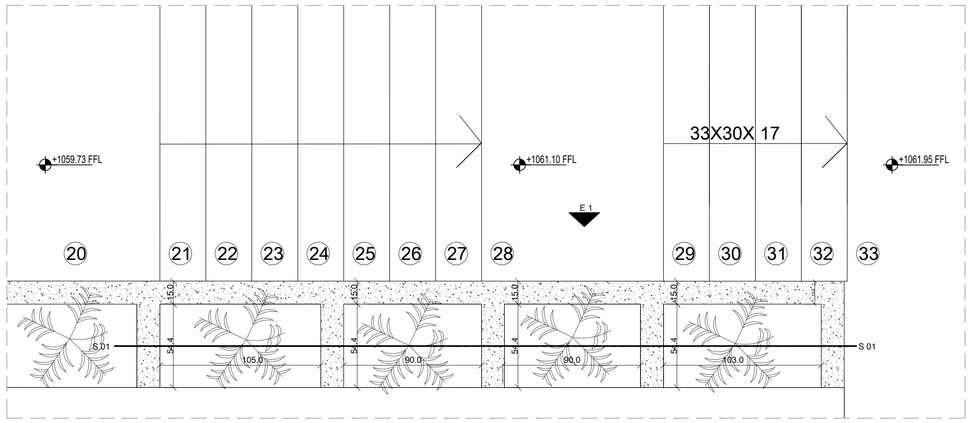


DETAIL 12 -PLAN STAIRS
SCALE:1-20

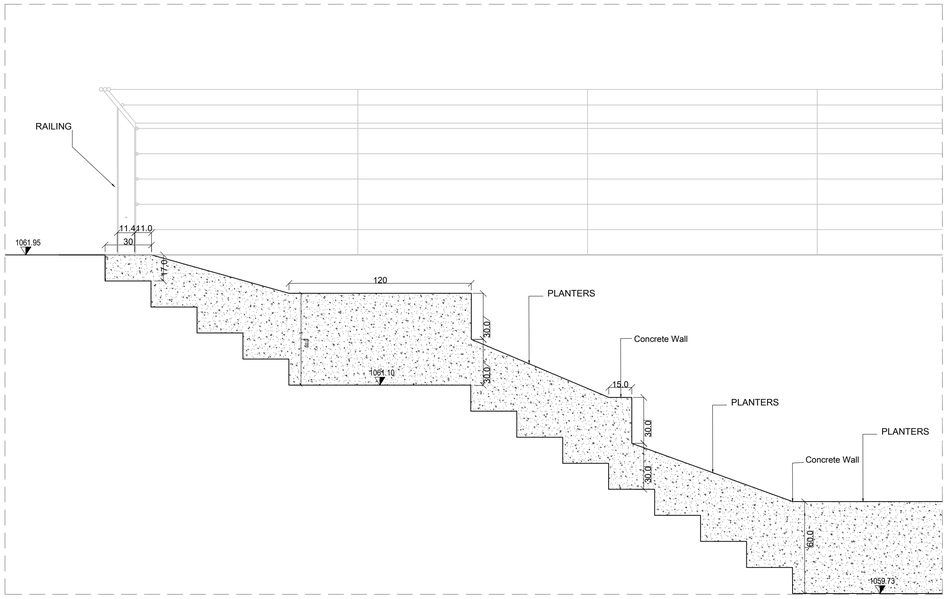


DETAIL 12 -ELEVATION 1
SCALE:1-20

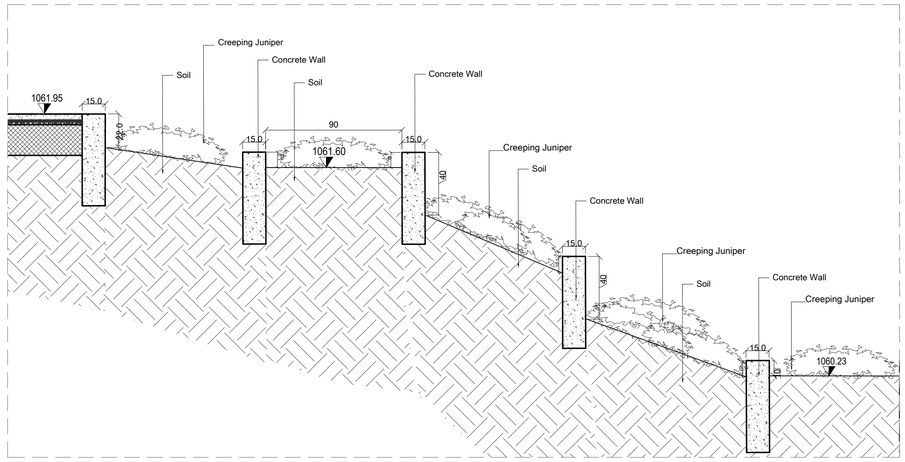


DETAIL 12 -SECTION 01
SCALE:1-20


**KHAMMASH** ARCHITECTS

P.O. Box 921474, Amman - 11192, Jordan. Tel: +962 6 5695134, Fax: +962 6 5622396
E-mail: kh@khammash.com


CLIENT


P.O.Box 7693, Amman 11118, Jordan | T +962 6 5005555 | F + 962 6 4650639 | W www.hbtf.com


PROJECT
Road 4
ADDRESS
Wadi Musa , JORDAN

STATUS
TENDER


Copyright 2019 . Khammash Architects.
THIS DRAWING IS AND AT ALL TIMES REMAINS THE EXCLUSIVE PROPERTY OF KHAMMASH ARCHITECTS. ALL MEASUREMENTS MUST BE CHECKED BY THE CONTRACTOR ON SITE BEFORE THE COMMENCEMENT OF ANY WORKS.


NOTES

| ISSUE | DATE | AMENDMENT | CHECKED |
|---|---|---|---|

| DRAWN | NORTH | SCALE |
|---|---|---|
| — | | 1: 20 A1 |
| CHECKED | APPROVED | |
| — | AK | |

DRAWING TITLE
DETAILS
SHEET NUMBER: A–702
ISSUE DATE: FEBRUARY 2020

## Trees

| الاولوية | Scientific Name | Arabic Name | PIC | Height / cm | Symbol |
|---|---|---|---|---|---|
| 01 | Celtis tree | الميس | | > 300 CM | |
| 02 | Ceratonia Siliqua | خروب كبير | | 600 CM | 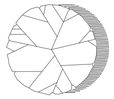 |
| 03 | pistacia | بطم اطلسى كبير | 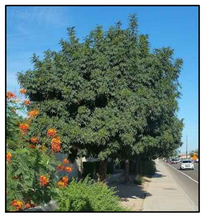 | 500 CM | 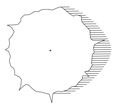 |
| 04 | Grevillea robusta | جرافيليا | | 500 CM | |

## Planters

| Scientific Name | Arabic Name | PIC |
|---|---|---|
| Creeping Juniper | جونيبرزاحف صغير | |


KHAMMASH ARCHITECTS

P.O. Box 921474, Amman - 11192, Jordan. Tel: +962 6 5695134, Fax: +962 6 5622386
E-mail: kh@khammash.com

CLIENT

P.O.Box 7693, Amman 11118, Jordan | T +962 6 5005555 | F + 962 6 4650639 | W www.hbtf.com


PROJECT

Road 4

ADDRESS

Wadi Musa , JORDAN

STATUS

TENDER


Copyright 2019 . Khammash Architects.

THIS DRAWING IS AND AT ALL TIMES REMAINS THE EXCLUSIVE PROPERTY OF KHAMMASH ARCHITECTS. ALL MEASUREMENTS MUST BE CHECKED BY THE CONTRACTOR ON SITE BEFORE THE COMMENCEMENT OF ANY WORKS.


NOTES

| ISSUE | DATE | AMENDMENT | CHECKED |
|---|---|---|---|

| DRAWN | NORTH | SCALE |
|---|---|---|
| – | | 1:- A1 |
| CHECKED | APPROVED | |
| – | AK | |

DRAWING TITLE

SOFT LANDSCAPE

| SHEET NUMBER | ISSUE | DATE |
|---|---|---|
| A-800 | | FEBRUARY 2020 |