





Petra Development & Tourism Region Authority

سلطة اقليم البترا التنموي السياحي

Park Project

2026

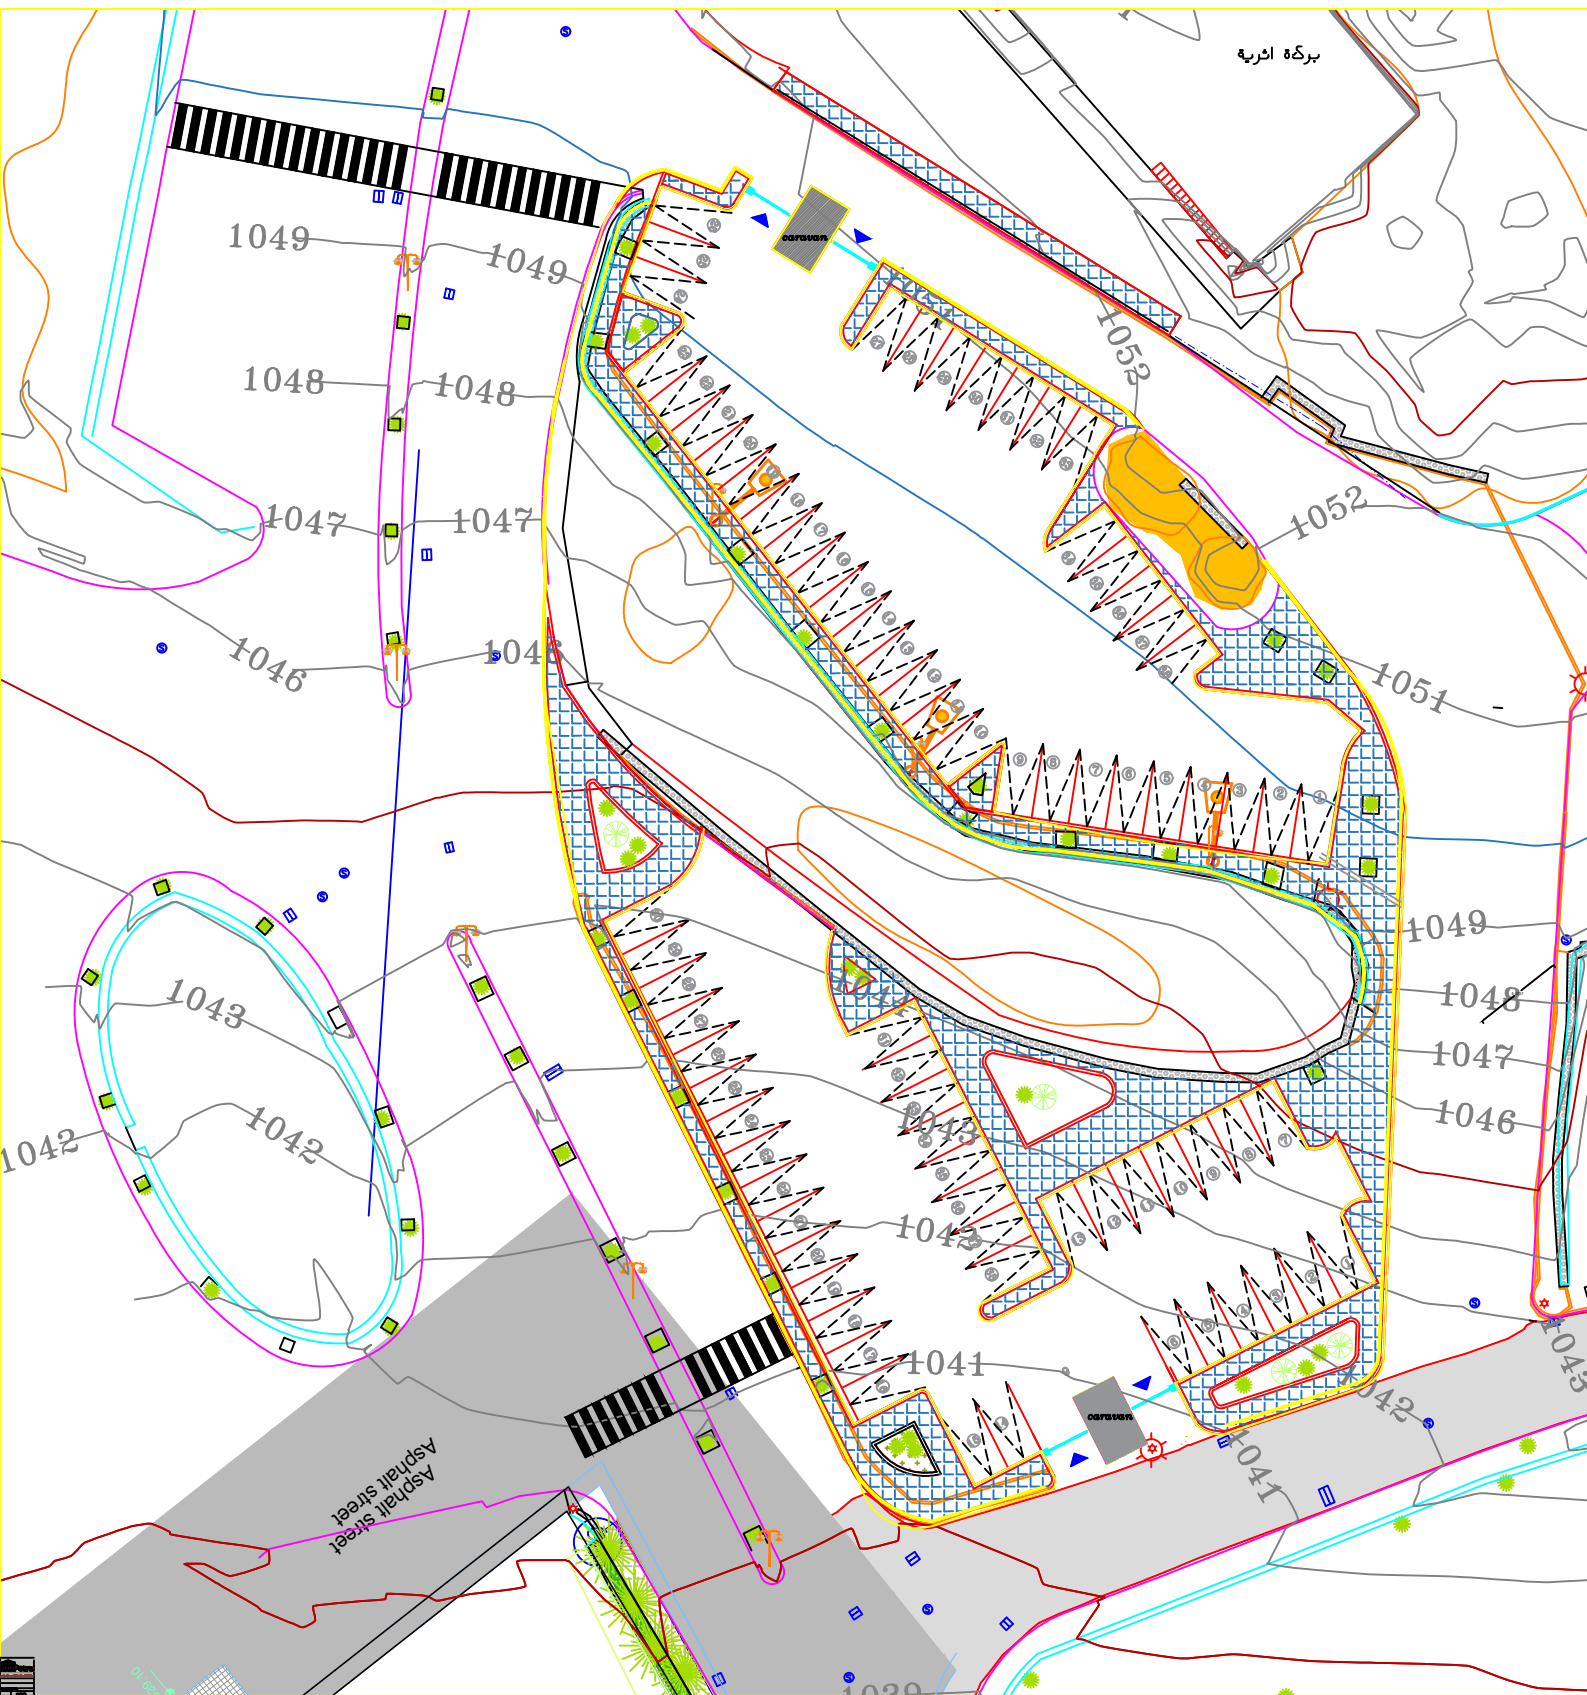

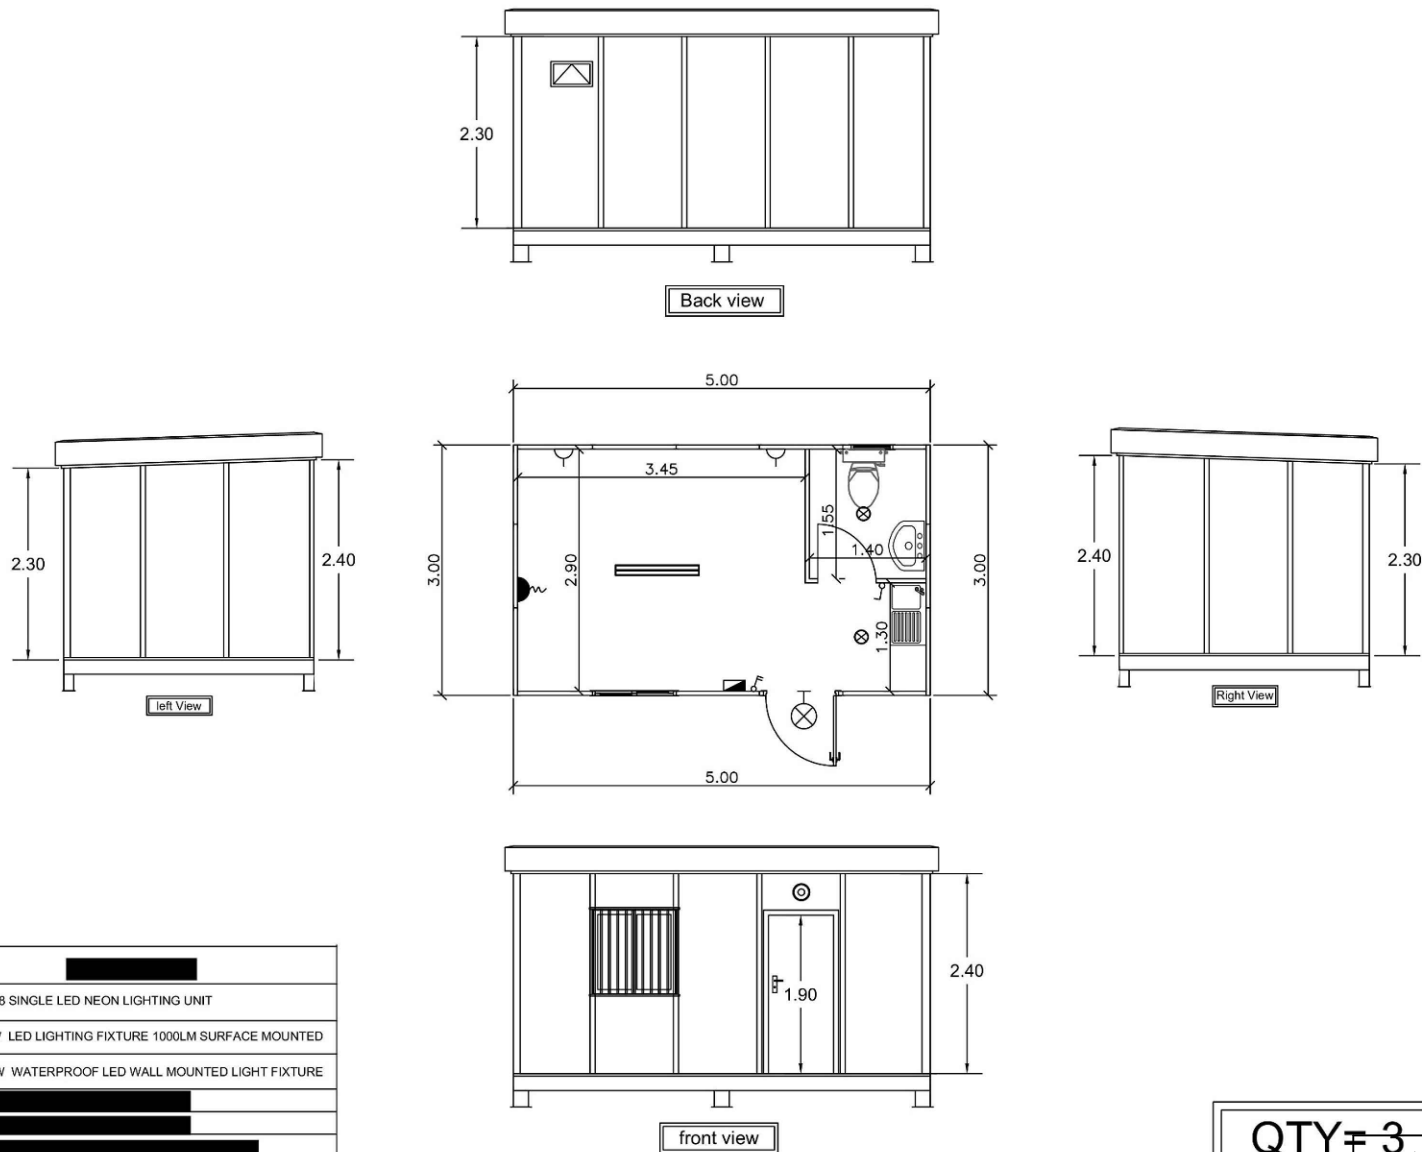

1X18 SINGLE LED NEON LIGHTING UNIT	
15W LED LIGHTING FIXTURE 1000LM SURFACE MOUNTED	
18 W WATERPROOF LED WALL MOUNTED LIGHT FIXTURE	
MAIN DISTRIBUTION BOARD (D.B.)	

QTY= 3