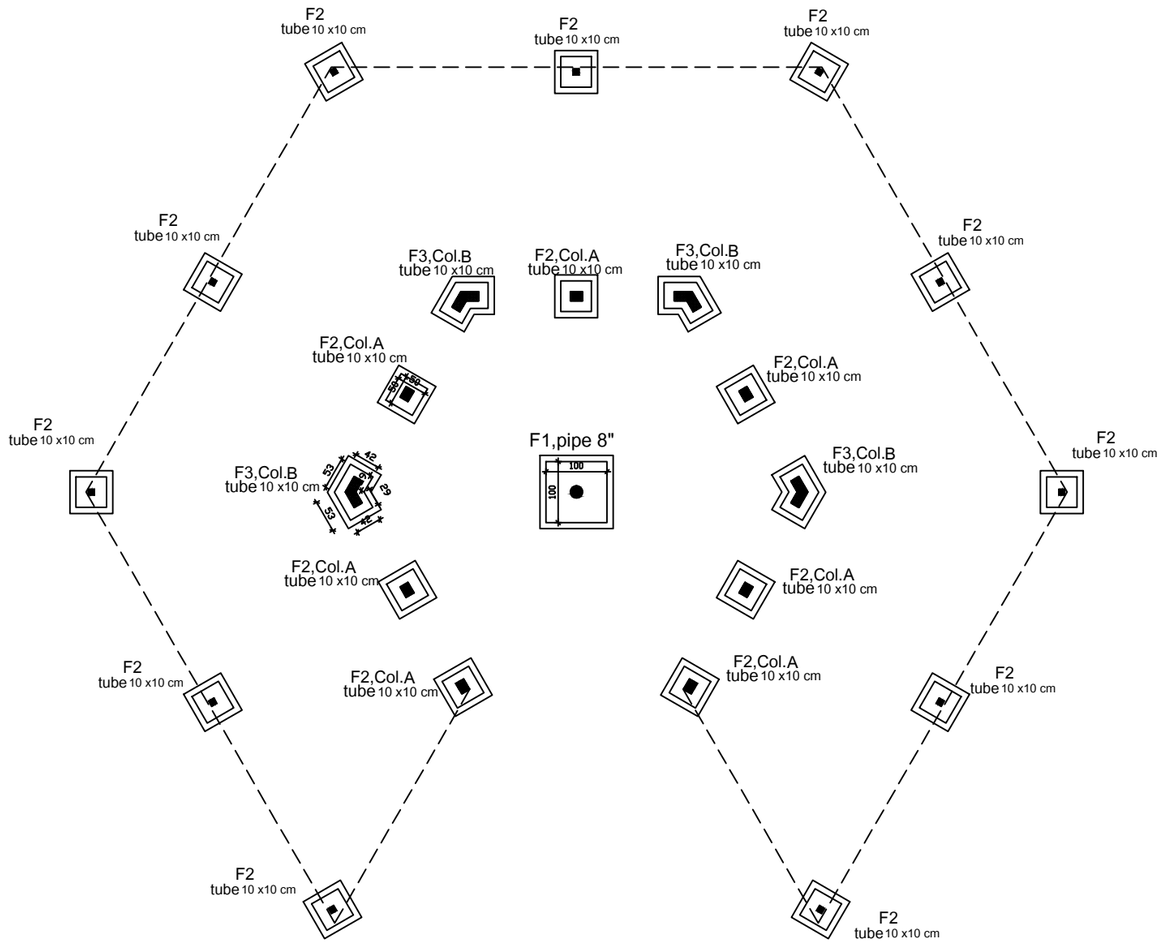

FOUNDATION PLAN

Scale 1:100

Petra

Petra Development & Tourism Region Authority

Horse Valley Project

DRAWING TITLE:
Foundation plan

SCALE	Dimensions Are:	DRAWING NO.

structure design	*e. Bayan Aaladwan*